CONTRACT NO. 94533

F.A.P. RTE.	SECTION	COUNTY	TOTAL SHEETS	SHEET NO.
781	1YRS, 2ZRS-1	CRAWFORD	378	163
STA.		TO STA.		
FED. ROAD DIST. NO.		ILLINOIS	FED. AID PROJECT	

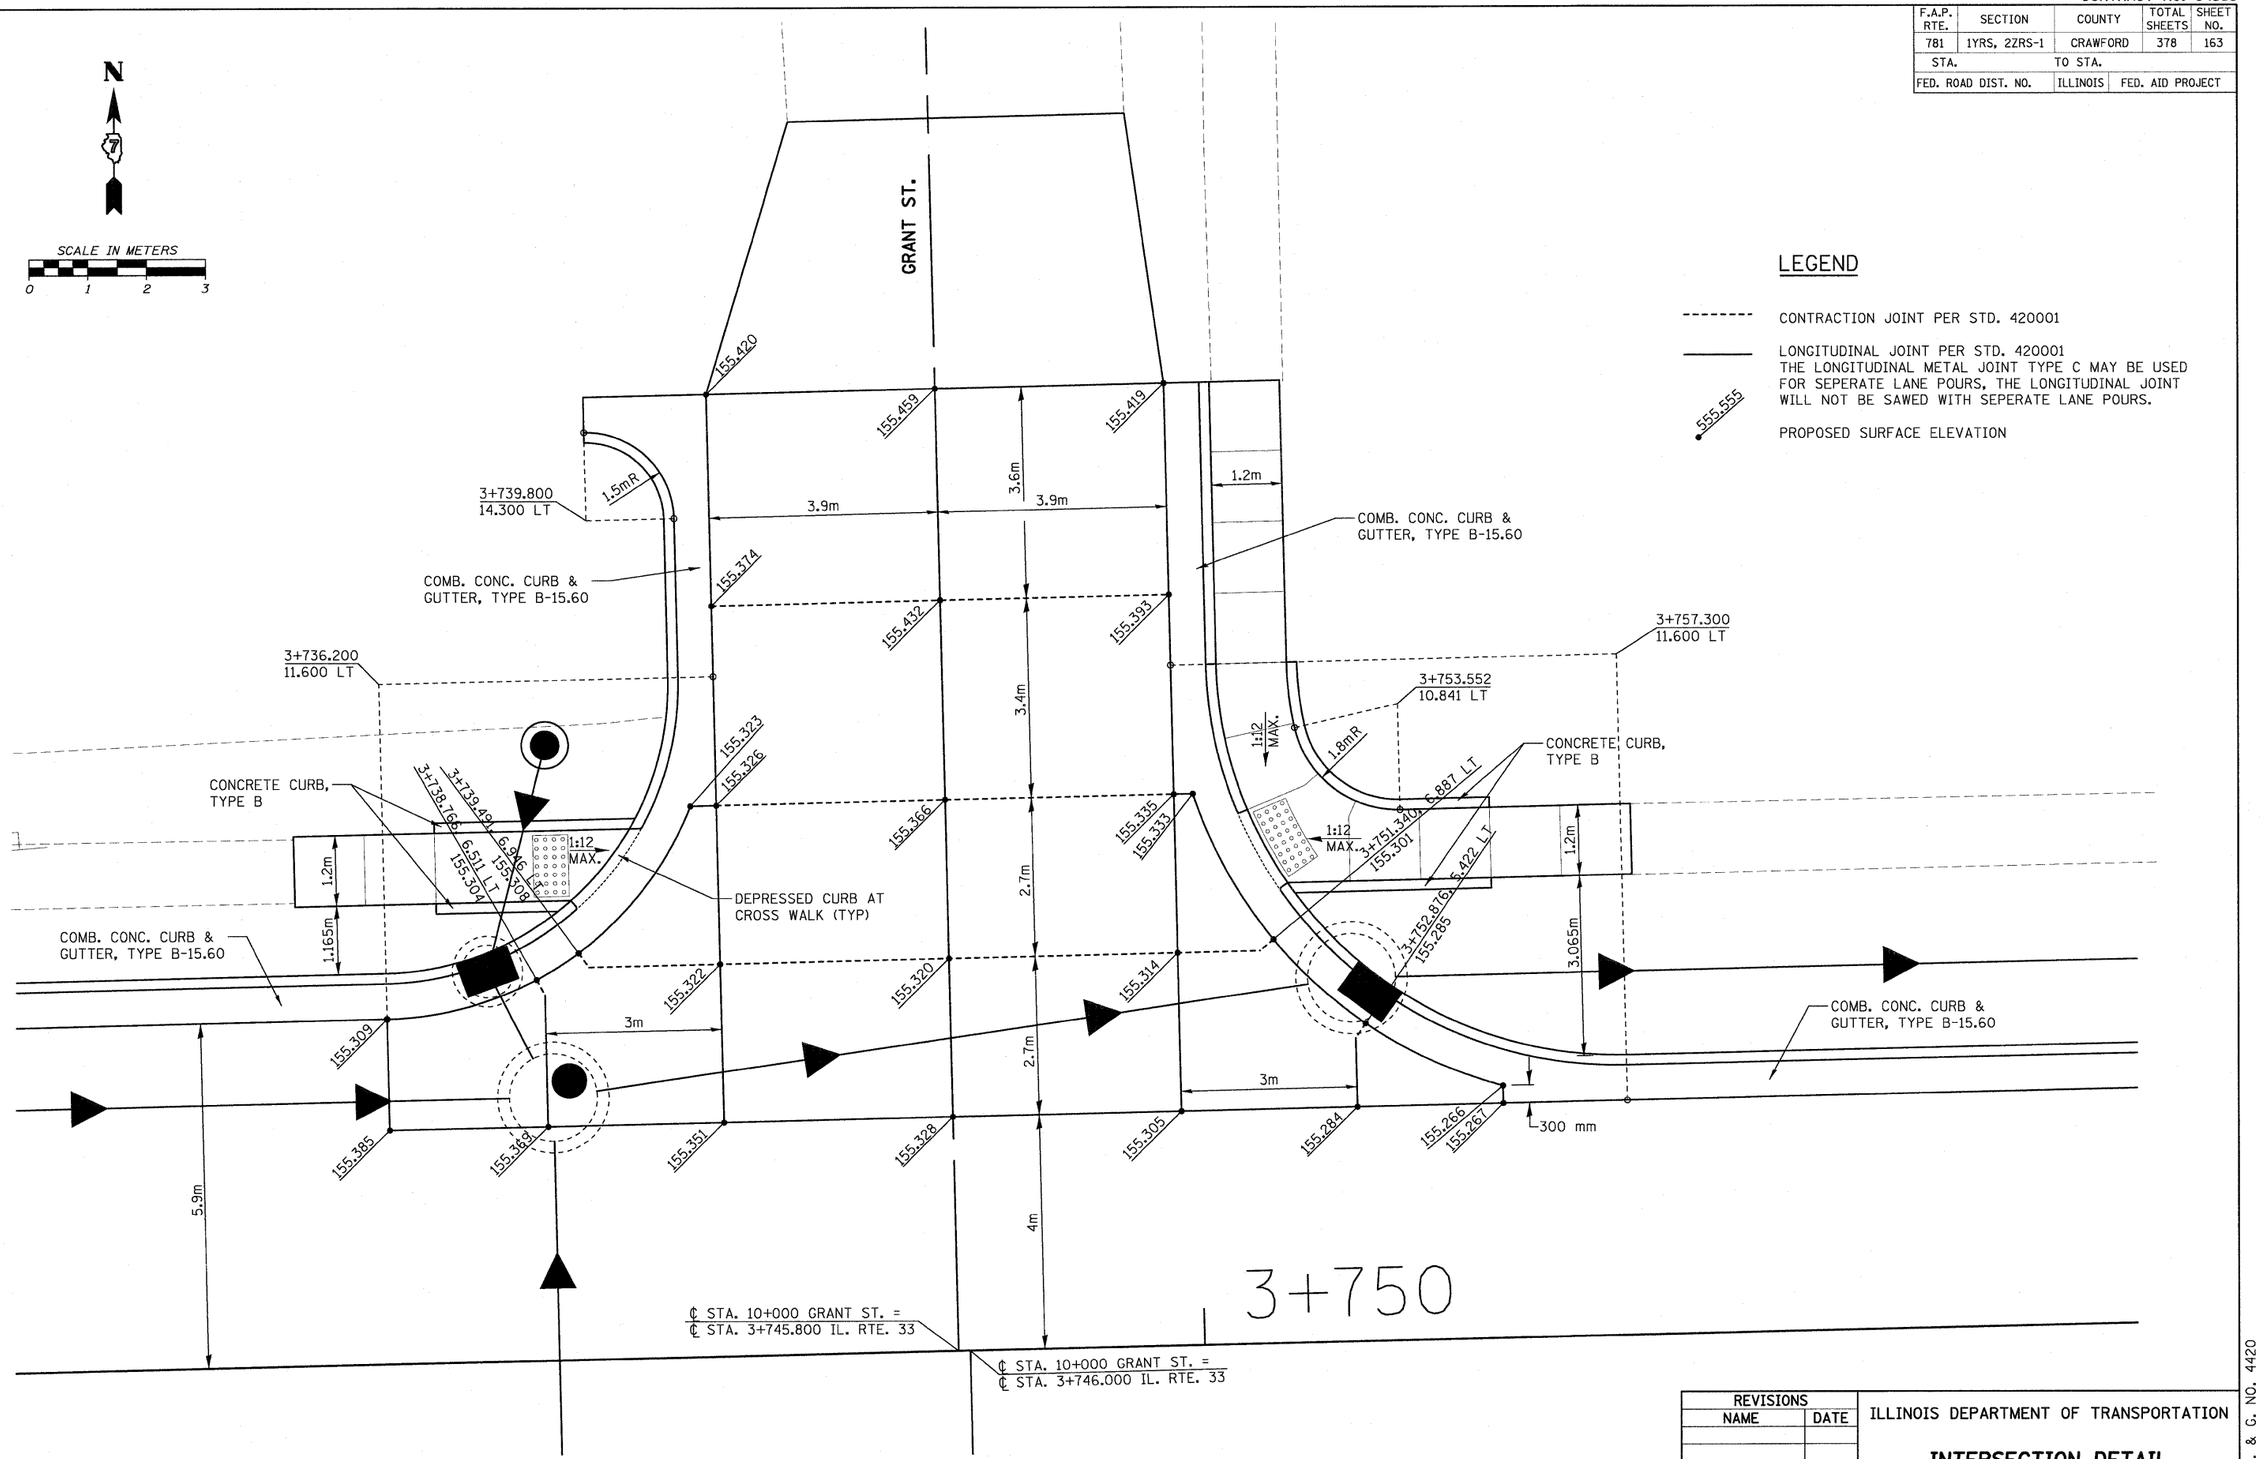

REVISIONS	
NAME	DATE

ILLINOIS DEPARTMENT OF TRANSPORTATION

INTERSECTION DETAIL
GRANT STREET

SCALE AS SHOWN — DRAWN BY EDW
DATE MARCH 20, 2008 — CHECKED BY RGH

H. M. & G. NO. 4420

PLOT DATE = 3/20/2008
FILE NAME = H:\4420\70163_int_Grant1.dgn

HENRY, MEISENHEIMER & GENDE, INC., 1075 LAKE RD., P.O. BOX 70, CARLYLE, ILLINOIS 62231 (618)-594-3711 WWW.HMGENGINEERS.COM