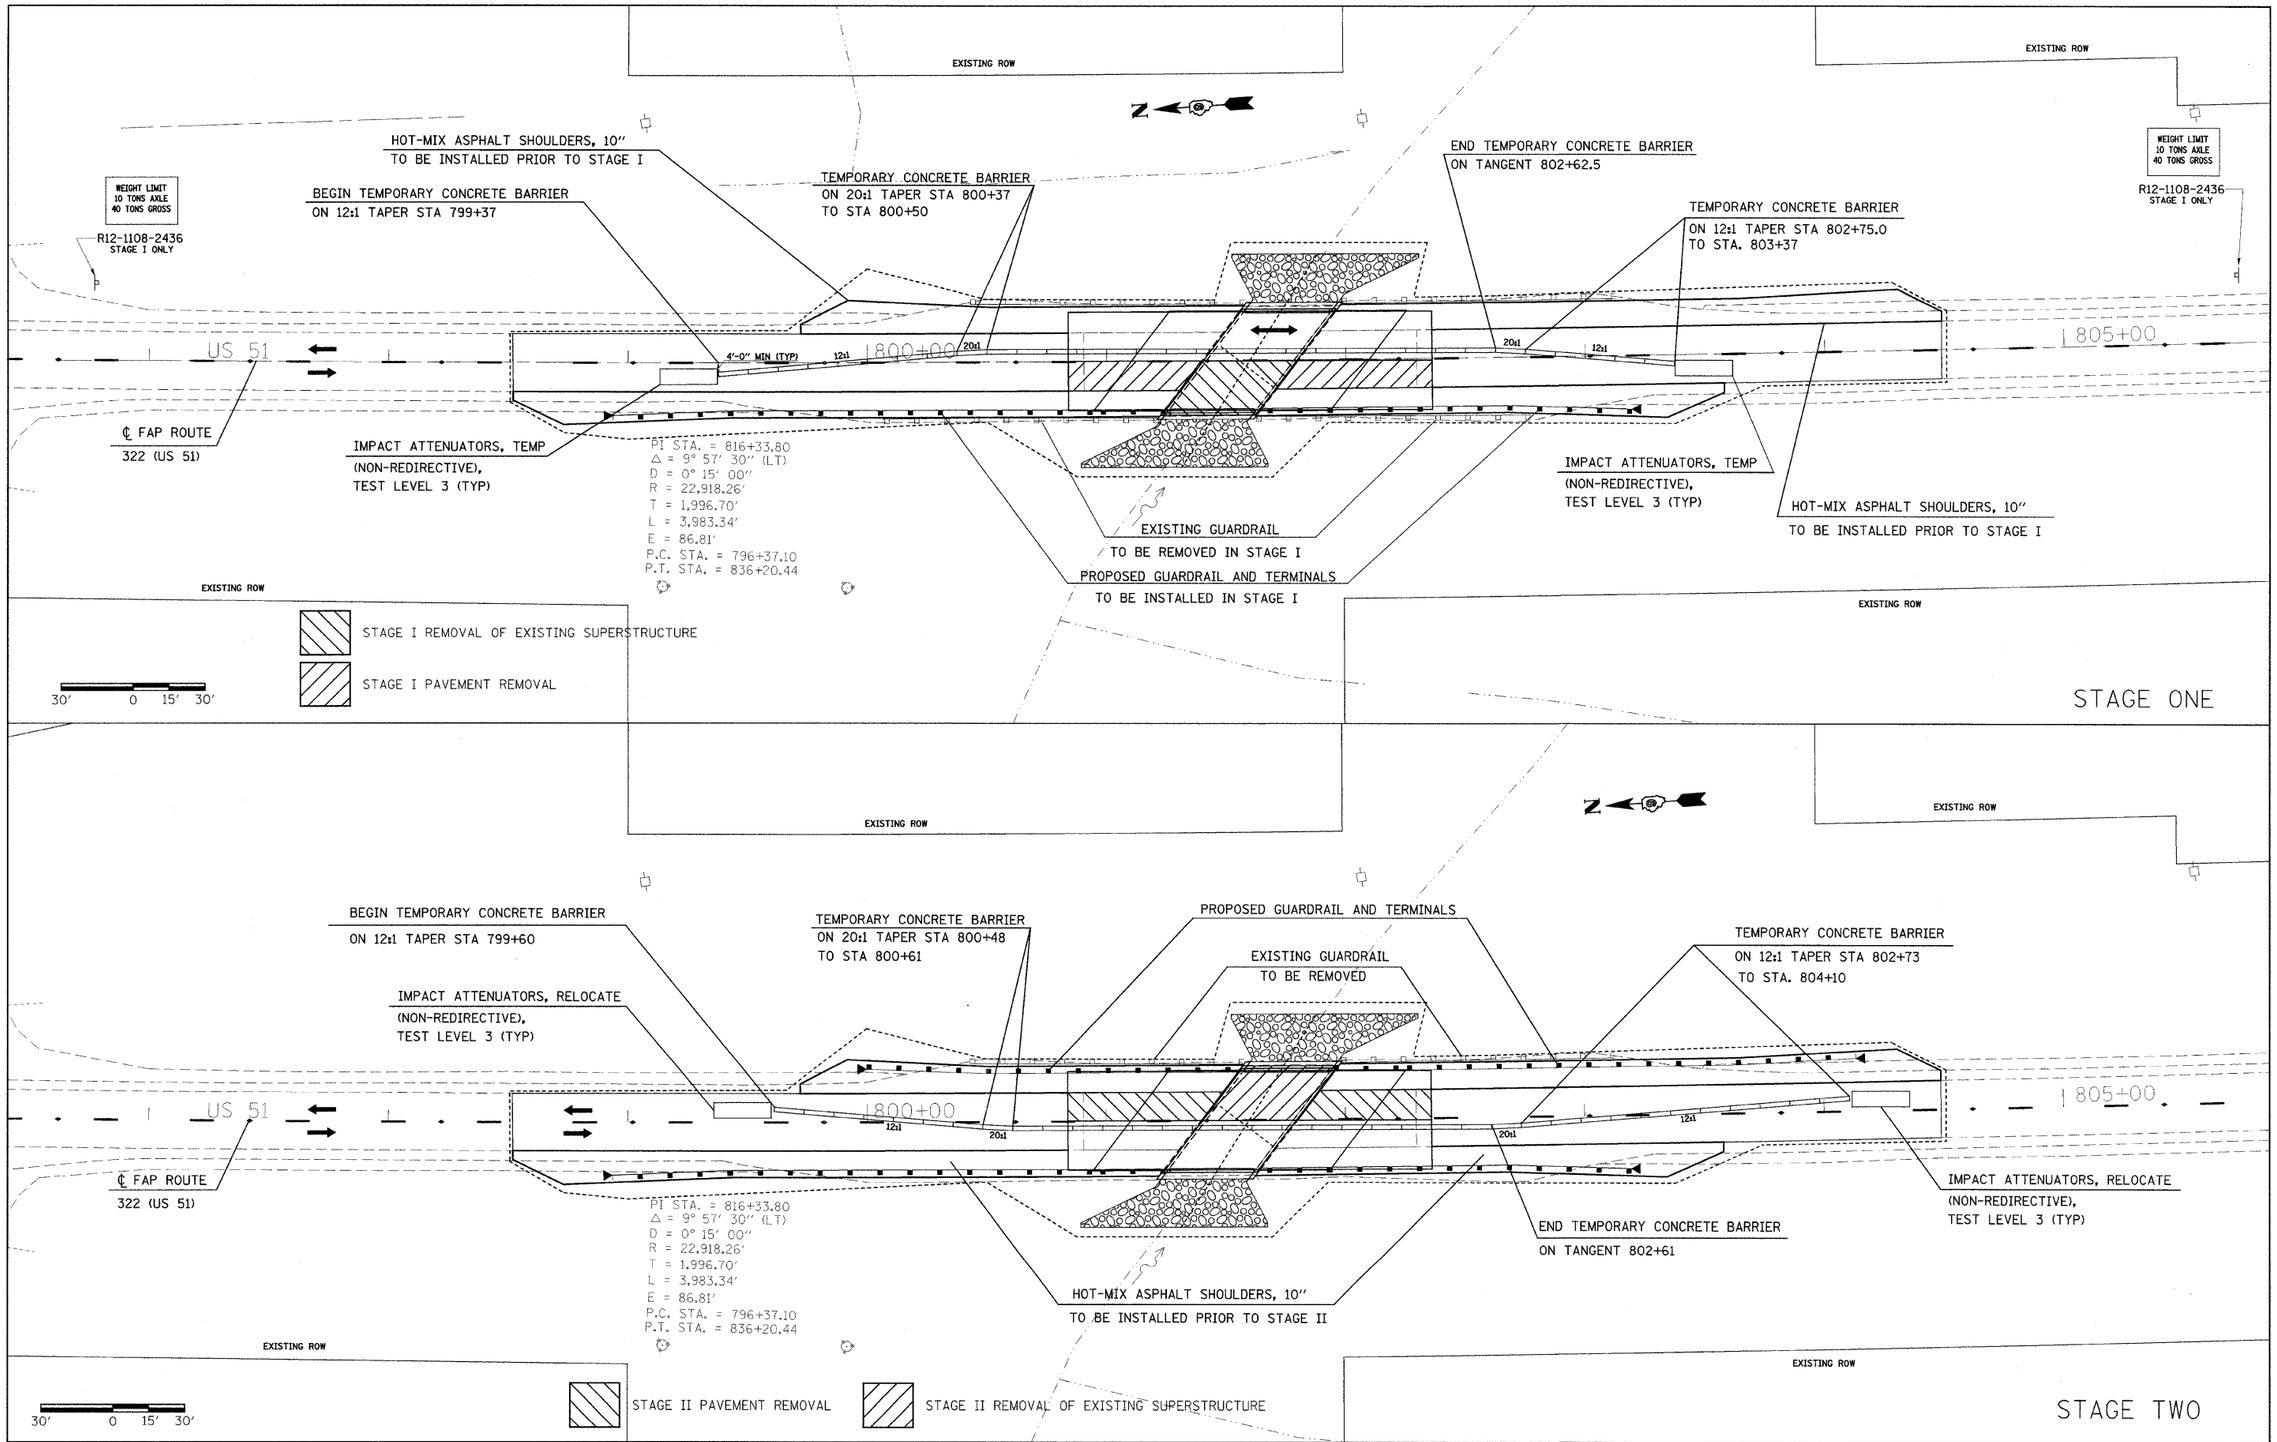

FILE NAME = c:\projects\d902924\d902924pl.dgn	USER NAME = shepardgd	DESIGNED -	REVISED -
		DRAWN -	REVISED -
	PLOT SCALE = 30.0000 ' / IN.	CHECKED -	REVISED -
	PLOT DATE = 6/18/2008	DATE -	REVISED -

STATE OF ILLINOIS
DEPARTMENT OF TRANSPORTATION

STAGING PLAN FOR TRAFFIC CONTROL AND CONSTRUCTION

SCALE: | SHEET NO. 14 OF 47 SHEETS | STA. | TO STA.

F.A.P. RTE.	SECTION	COUNTY	TOTAL SHEETS	SHEET NO.
322	12-1,BR	UNION	47	14
		CONTRACT NO. 98886		
FED. ROAD DIST. NO.	ILLINOIS	FED. AID PROJECT		