CONTRACT NO. 98887

F.A.P. RTE.	SECTION	COUNTY	TOTAL SHEETS	SHEET NO.
782	114B-2	GALLATIN	62	13
STA. 795+00		TO STA. 810+00		
FED. ROAD DIST. NO. _	ILLINOIS	FED. AID PROJECT		

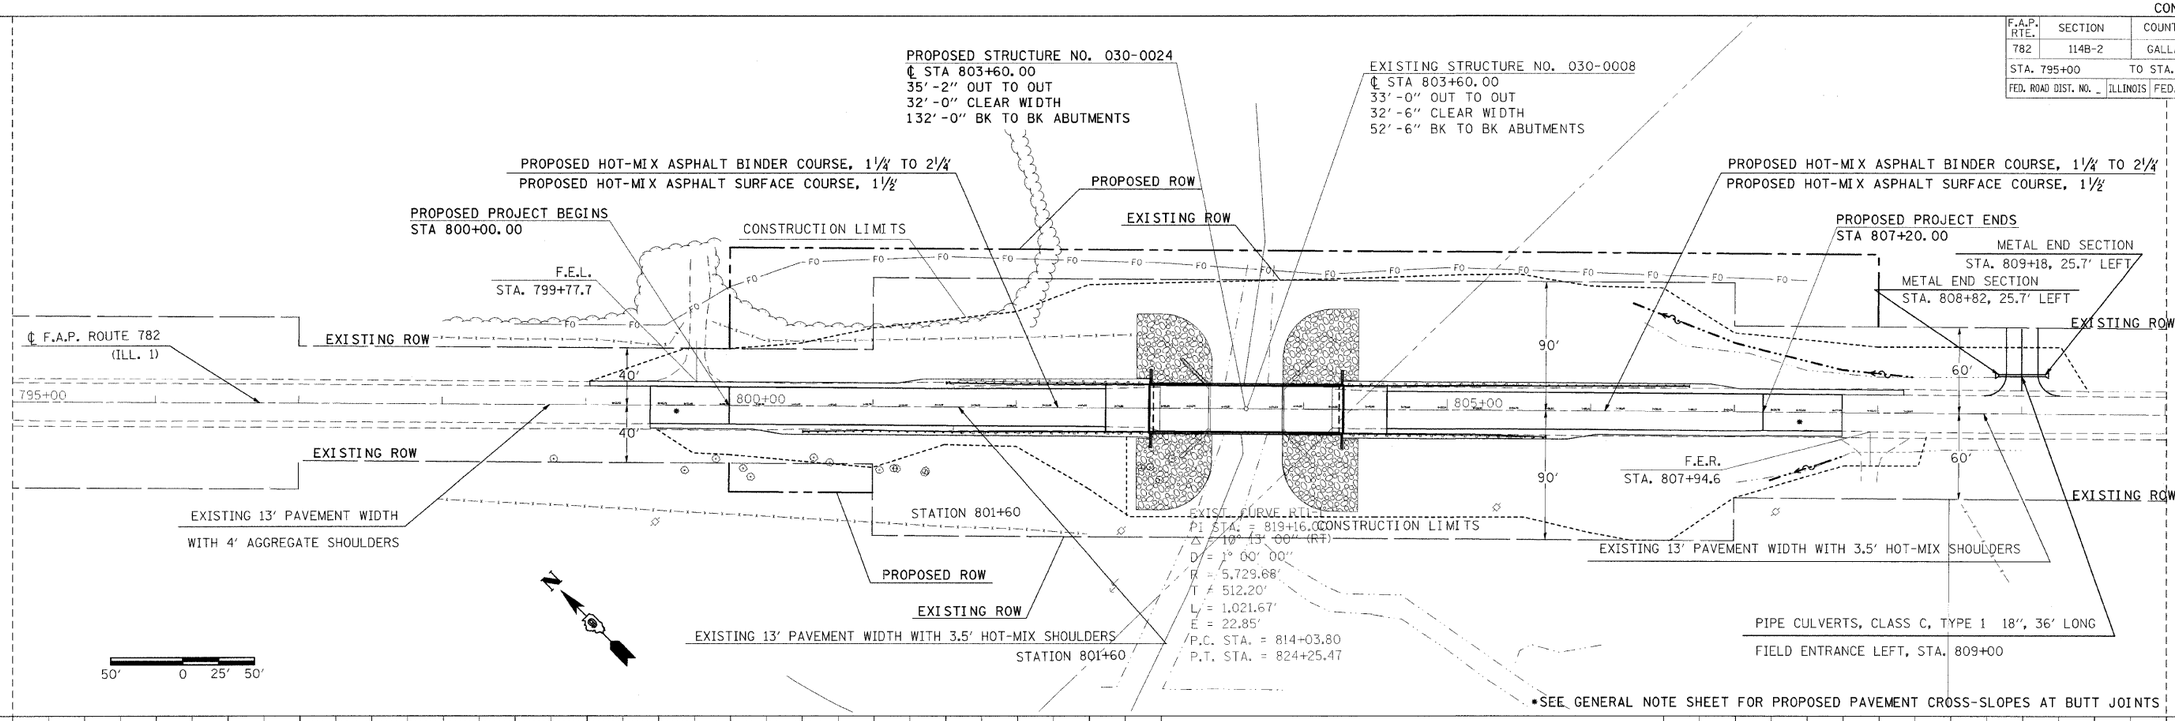

PLAN

NOTE BOOK NO.	ALIGNMENT CHECKED	ALL AS-BUILT CARD FILE NAME	PLOTTED	BY	DATE

PROFILE

NOTE BOOK NO.	GRADES CHECKED	ALL AS-BUILT STRUCTURE NOTATIONS CHKD	PLOTTED	BY	DATE

PLOT DATE = 6/17/2008
FILE NAME = c:\pw_work\pw_32\d0230041\proj02300plan32
PLOT SCALE = 50.0000 ' / IN.
USER NAME = sheparddgd

PLAN/PROFILE IL RT 1 OVER BEAVER CREEK