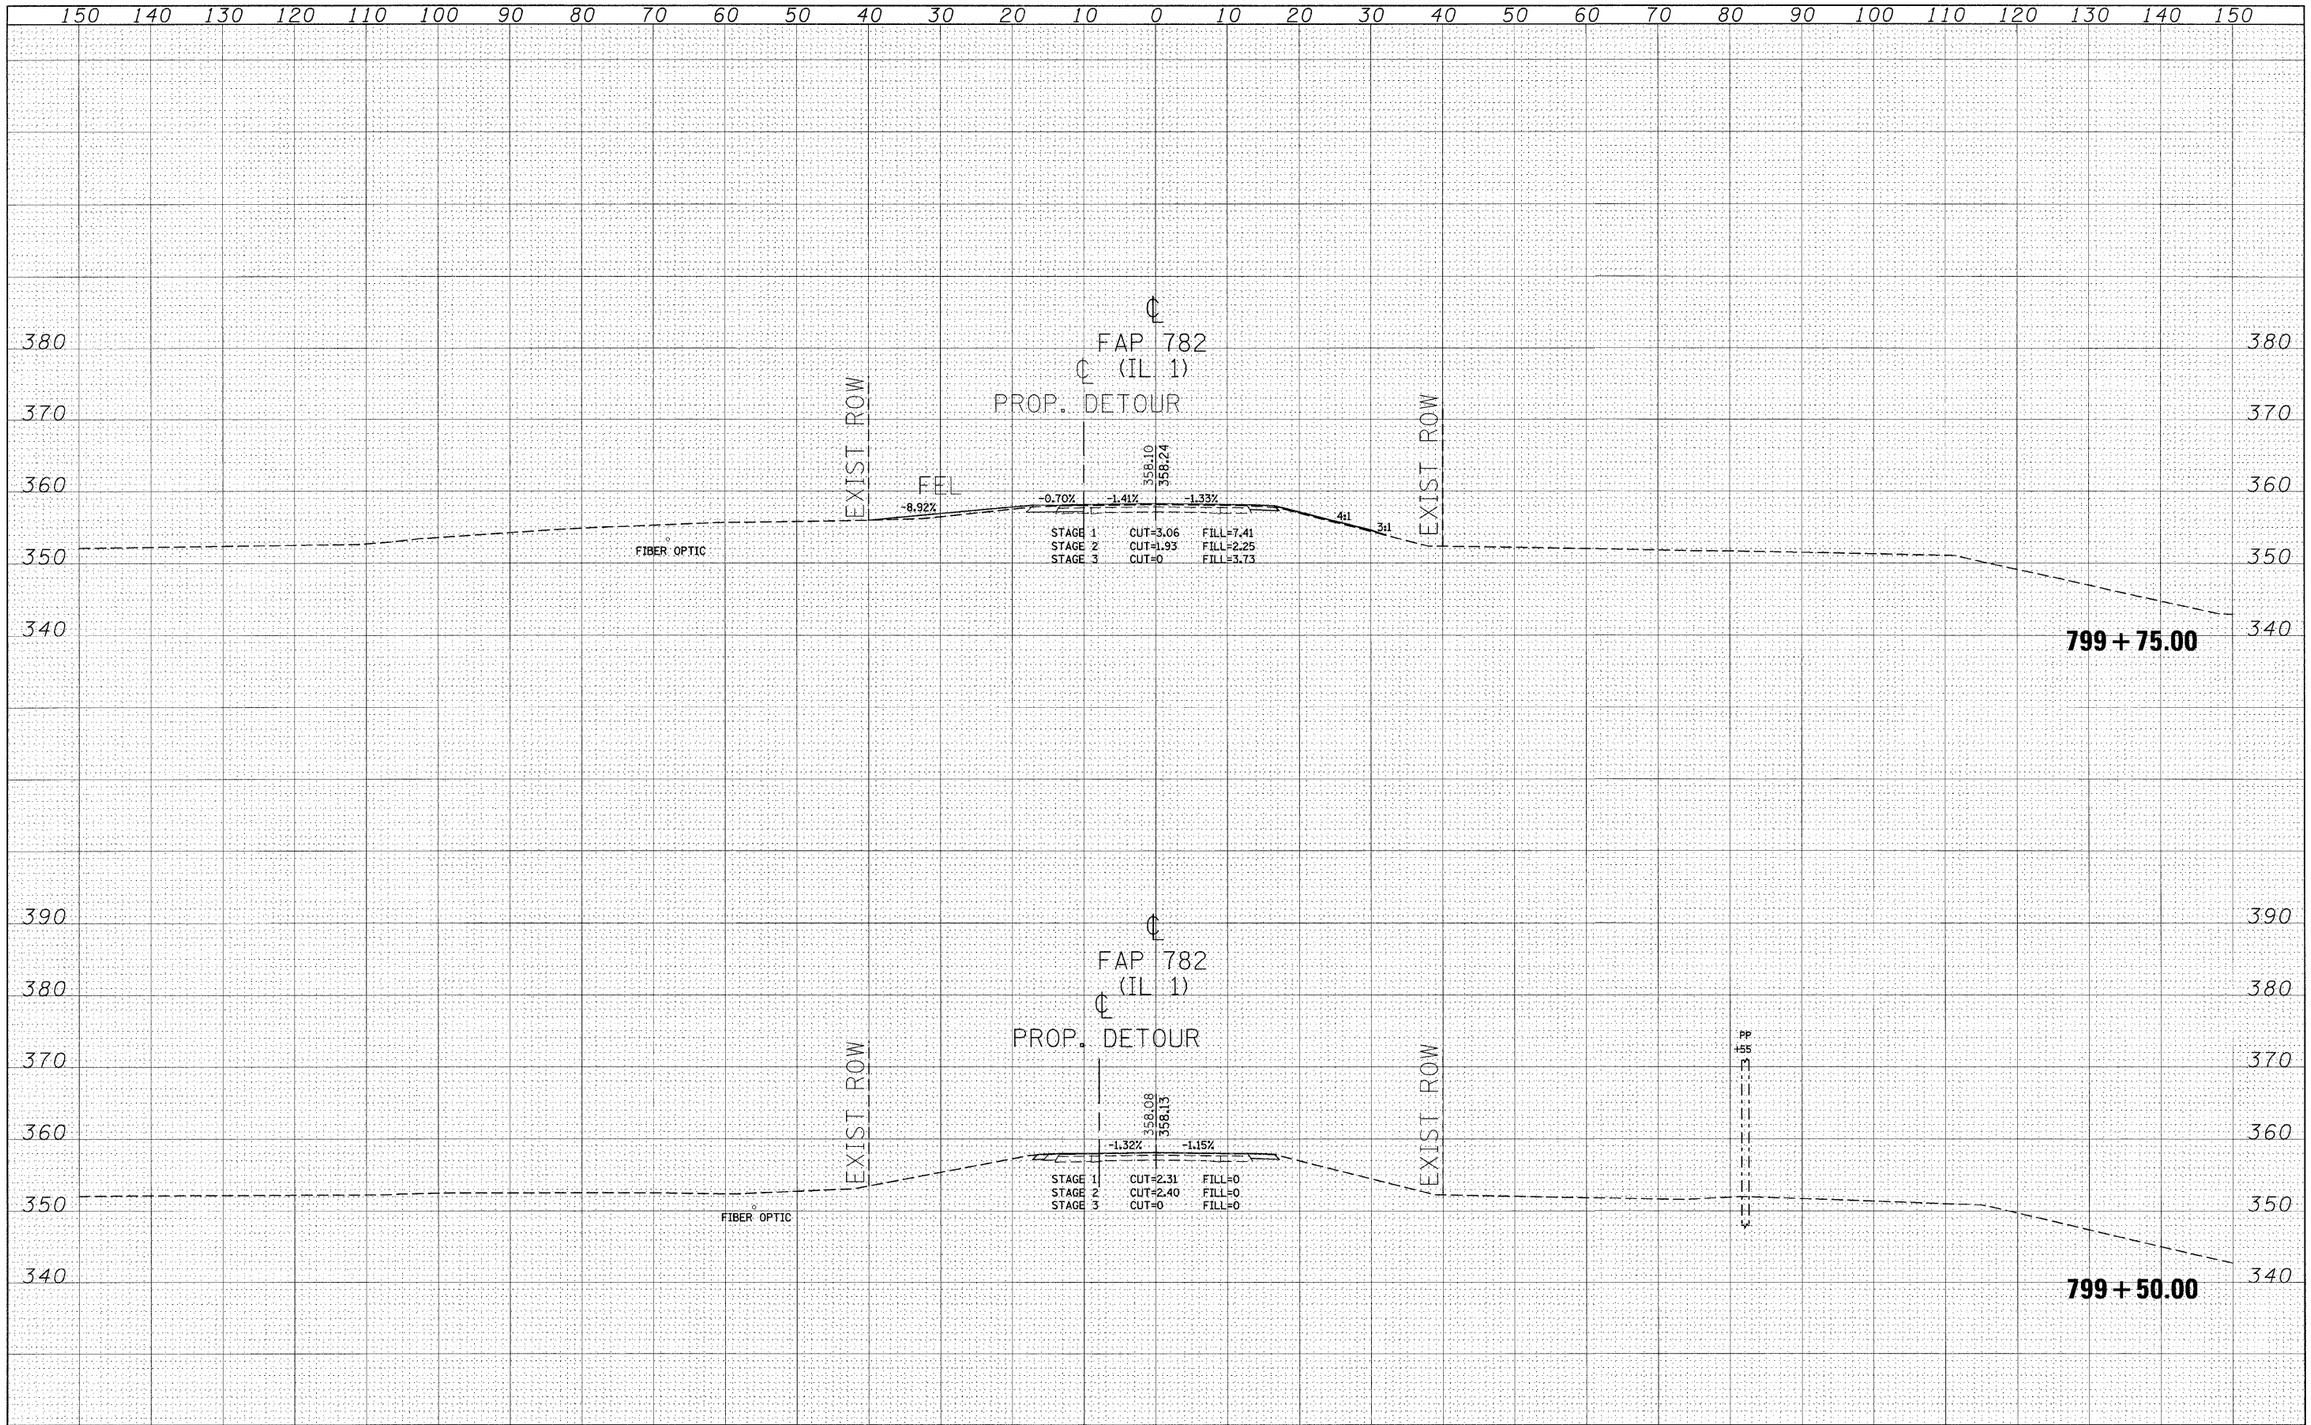

FILE NAME = c:\projects\d903004\xsshtrtl.m32	USER NAME = shepardgd	DESIGNED -	REVISED -	STATE OF ILLINOIS DEPARTMENT OF TRANSPORTATION	SCALE:	SHEET NO. 44 OF 62 SHEETS	STA. 799+50.00 TO STA. 799+75.00
		DRAWN -	REVISED -				
	PLOT SCALE = 10.0000 ' / IN.	CHECKED -	REVISED -				
	PLOT DATE = 6/10/2008	DATE -	REVISED -				

F.A. RTE.	SECTION	COUNTY	TOTAL SHEETS	SHEET NO.
782	114B-2	98887	62	44
		CONTRACT NO. 98887		

FED. ROAD DIST. NO. | ILLINOIS | FED. AID PROJECT