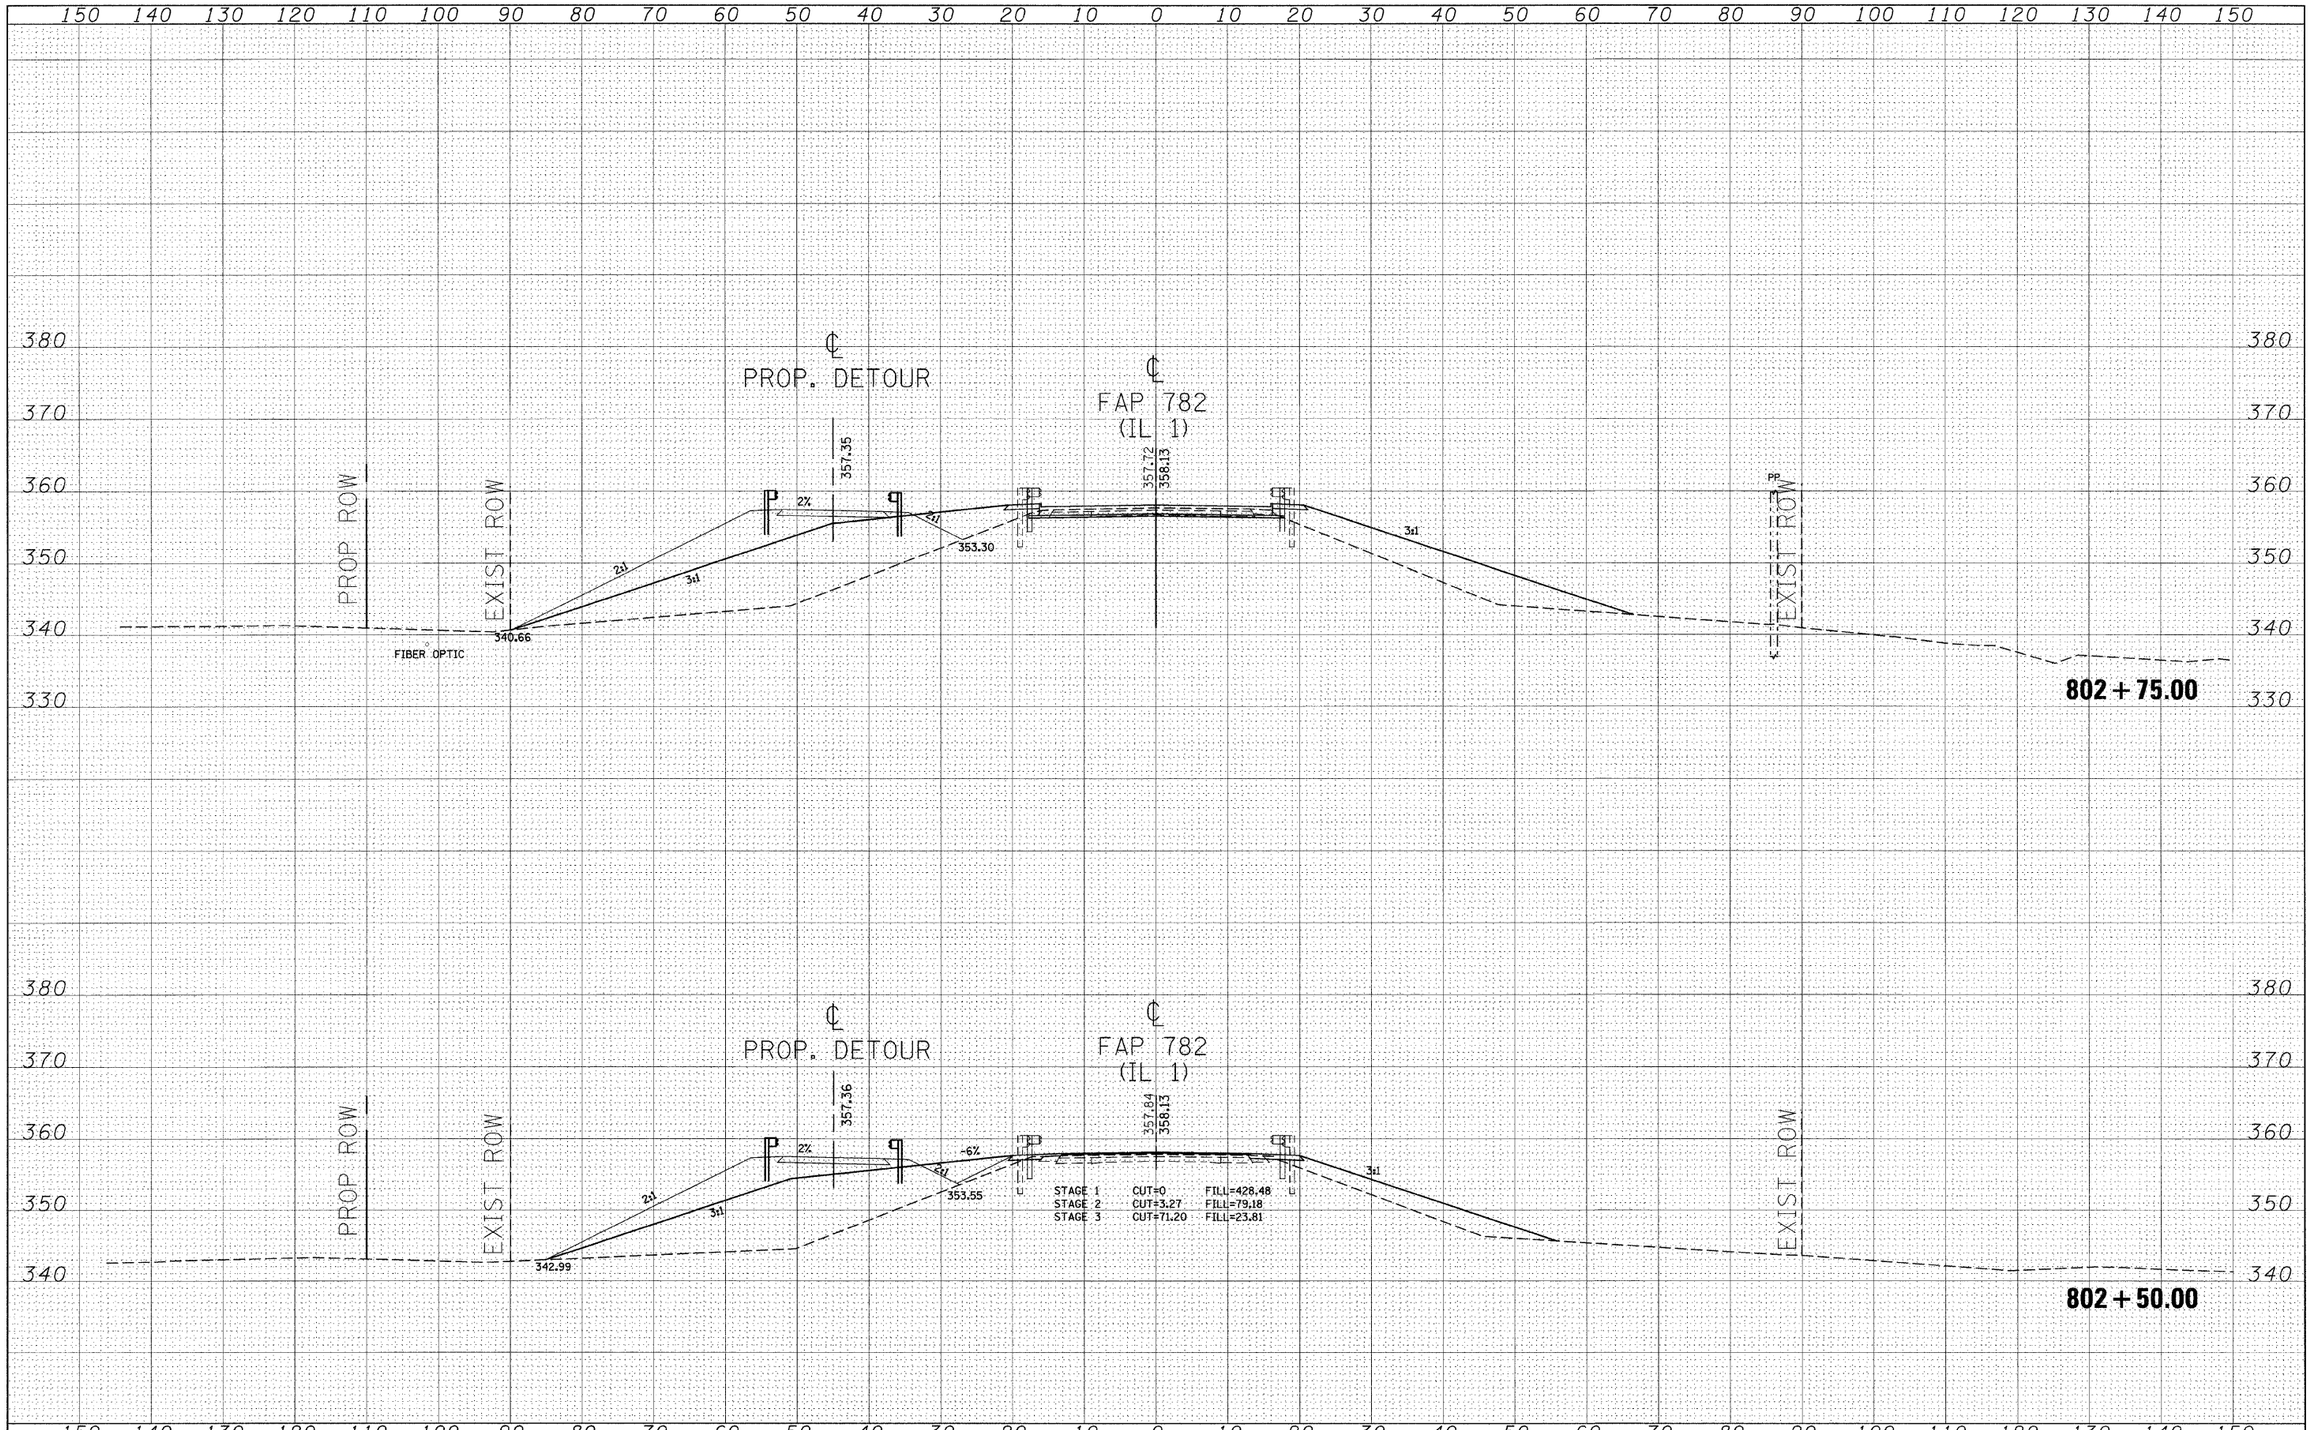

FILE NAME = c:\projects\d903004\xsshtrtl.m32	USER NAME = shepardgd	DESIGNED -	REVISED -	STATE OF ILLINOIS DEPARTMENT OF TRANSPORTATION				F.A. RTE.	SECTION	COUNTY	TOTAL SHEETS	SHEET NO.
		DRAWN -	REVISED -					782	114B-2	98887	62	50
	PLOT SCALE = 10.0000 ' / IN.	CHECKED -	REVISED -							CONTRACT NO. 98887		
	PLOT DATE = 6/18/2009	DATE -	REVISED -		SCALE:	SHEET NO. 50 OF 62 SHEETS	STA. 802+50.00 TO STA. 802+75.00	FED. ROAD DIST. NO.	ILLINOIS	FED. AID PROJECT		