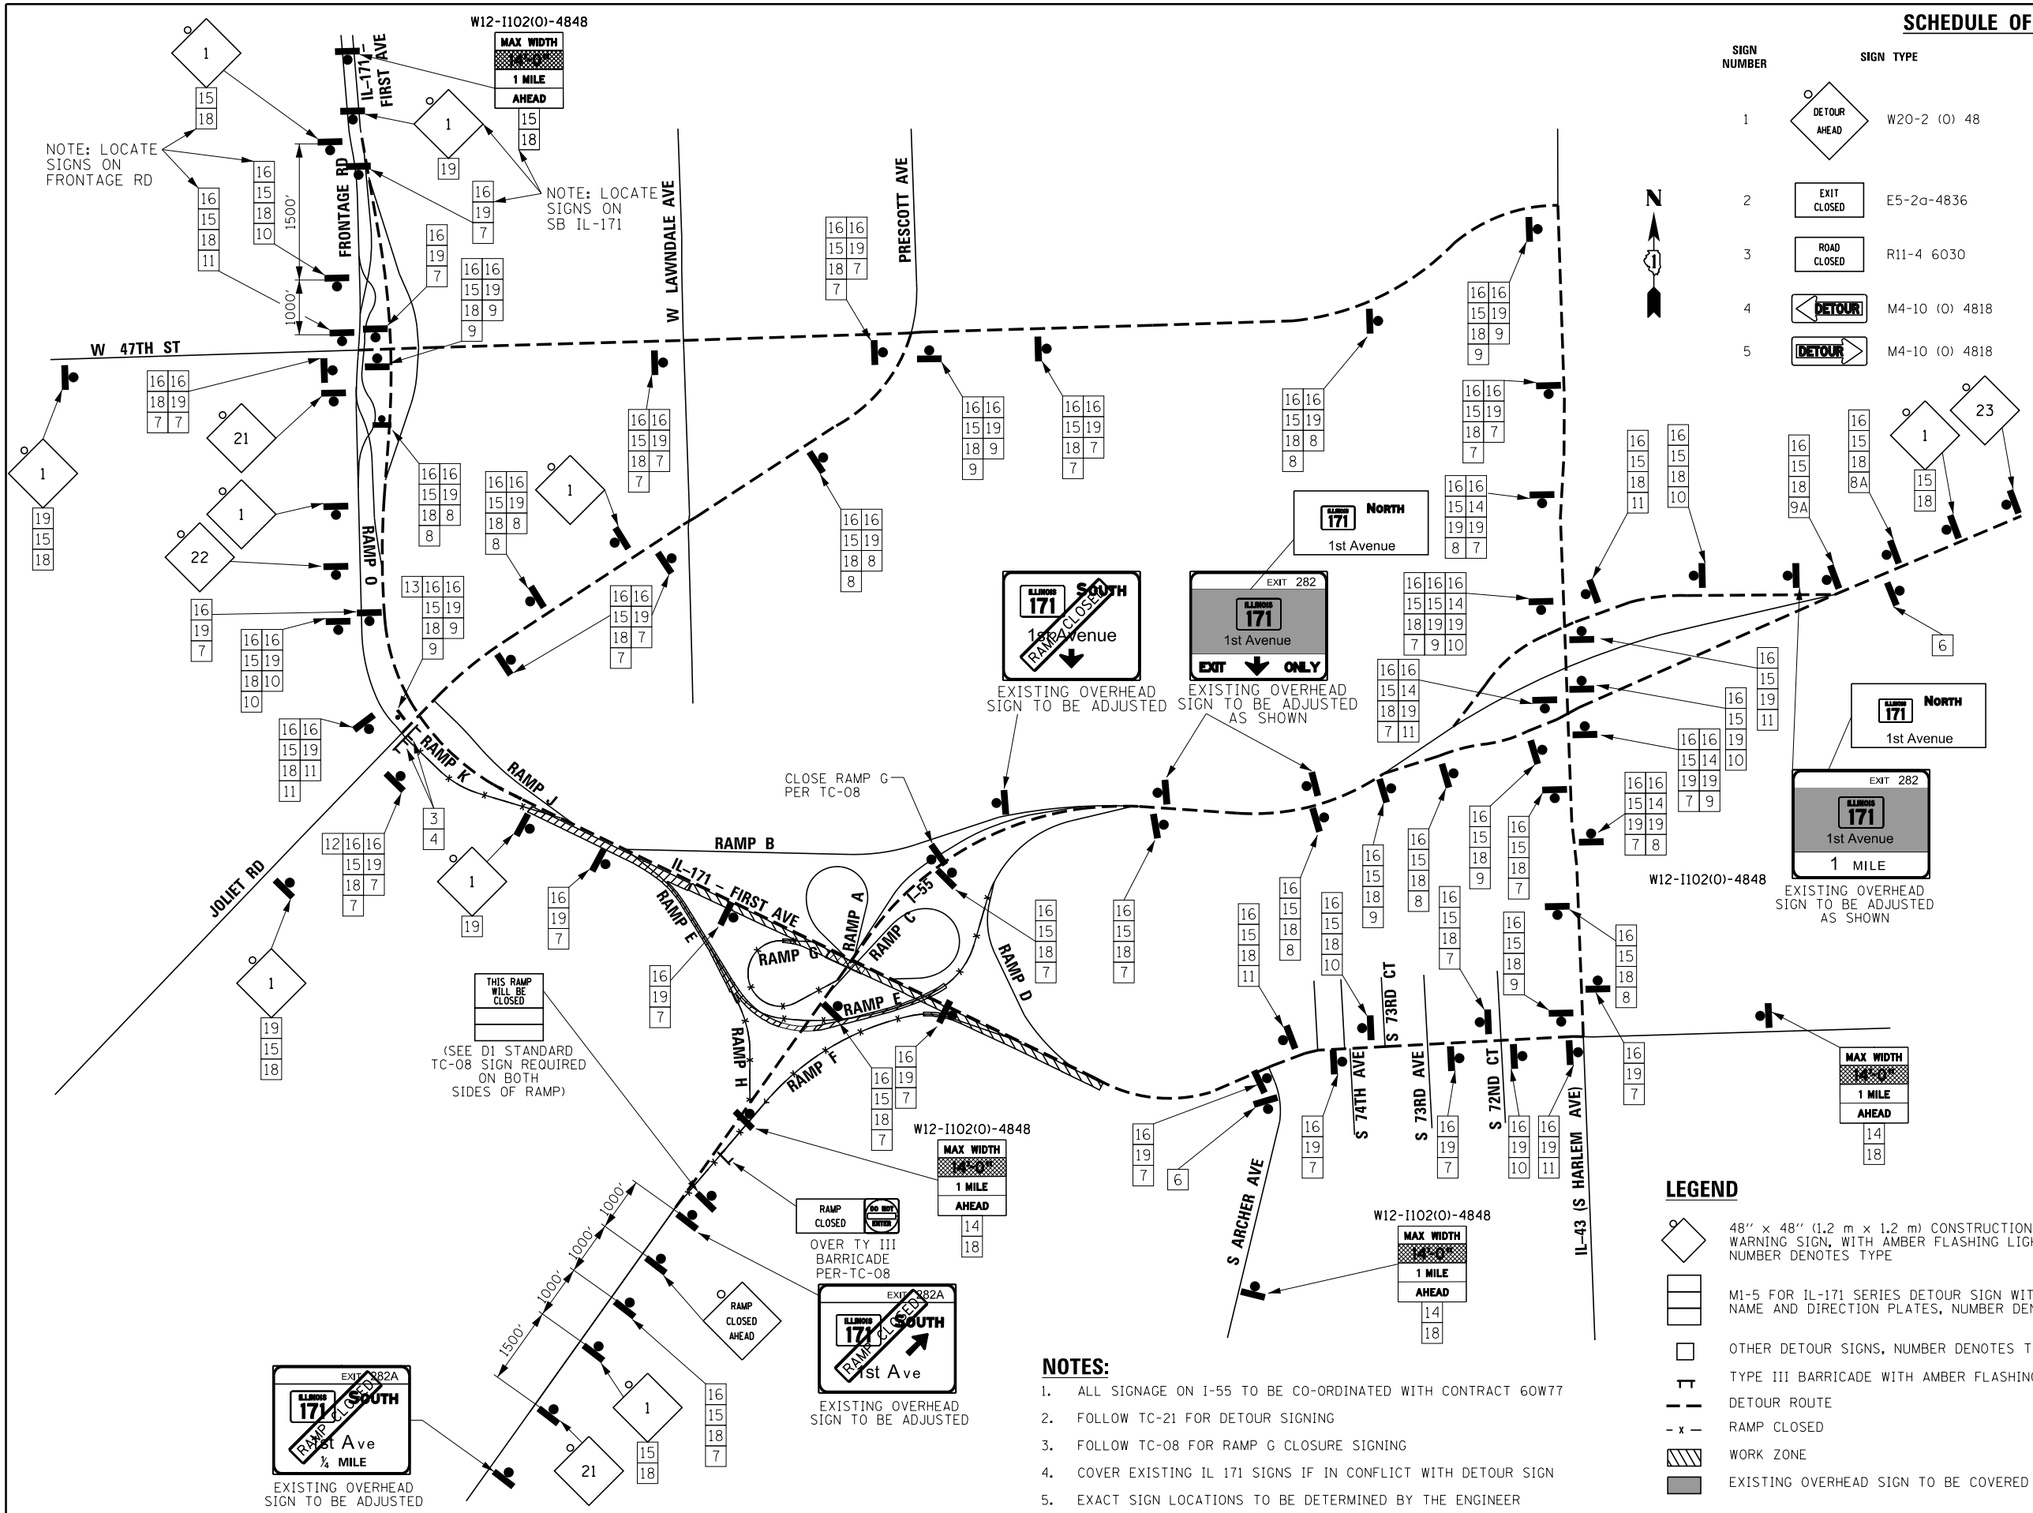

SCHEDULE OF SIGNS

SIGN NUMBER	SIGN TYPE		SIGN NUMBER	SIGN TYPE	
1	DETOUR AHEAD	W20-2 (0) 48	6	END DETOUR	M4-8a (0) 2418
2	EXIT CLOSED	E5-2a-4836	7		M6-3 2115
3	ROAD CLOSED	R11-4 6030	8		M5-1R 2115
4	DETOUR	M4-10 (0) 4818	8A		M5-2R 2115
5	DETOUR	M4-10 (0) 4818	9		M6-1R 2115
			9A		M6-2R 2115
			10		M5-1L 2115
			11		M6-1L 2115
			12		R3-2 30"x30"
			13		R3-2 30"x30"
			14	NORTH	M3-2 (0) 2412
			15	SOUTH	M3-4 (0) 2412
			16	DETOUR	M1-7 2412
			17	TO	R2-1-1212
			18	ILLINOIS 171	M1-5-4536
			19	INTERSTATE 55	M1-1-3636
			20	ONLY	M4-5-3618
			21	ROAD CLOSED AHEAD	W20-3 (0) 48
			22	ROAD CLOSED 500 ft	W20-3 (0) 48
			23	ROAD CONSTRUCTION AHEAD	W20-1103-48

LEGEND

- 48" x 48" (1.2 m x 1.2 m) CONSTRUCTION WARNING SIGN, WITH AMBER FLASHING LIGHT NUMBER DENOTES TYPE
- M1-5 FOR IL-171 SERIES DETOUR SIGN WITH ROAD NAME AND DIRECTION PLATES, NUMBER DENOTES TYPE
- OTHER DETOUR SIGNS, NUMBER DENOTES TYPE
- TYPE III BARRICADE WITH AMBER FLASHING LIGHTS
- DETOUR ROUTE
- RAMP CLOSED
- WORK ZONE
- EXISTING OVERHEAD SIGN TO BE COVERED

NOTES:

1. ALL SIGNAGE ON I-55 TO BE CO-ORDINATED WITH CONTRACT 60W77
2. FOLLOW TC-21 FOR DETOUR SIGNING
3. FOLLOW TC-08 FOR RAMP G CLOSURE SIGNING
4. COVER EXISTING IL 171 SIGNS IF IN CONFLICT WITH DETOUR SIGN
5. EXACT SIGN LOCATIONS TO BE DETERMINED BY THE ENGINEER

DETOUR NORTH ILLINOIS 171

TYPICAL LAYOUT OF SIGNS

FILE NAME =	DESIGNED - AAA	REVISED -
...\MDOT\D160J16-Detour-1c.dgn	DRAWN - TMB	REVISED -
USER NAME = agibson	CHECKED - JMM	REVISED -
PLOT DATE = 8/20/2014	DATE - 6/23/2014	REVISED -

benesch engineers · scientists · planners

STATE OF ILLINOIS
DEPARTMENT OF TRANSPORTATION

MAINTENANCE OF TRAFFIC
DETOUR 1C

SHEET 38 OF 50 SHEETS STA. TO STA.

F.A.P RTE.	SECTION	COUNTY	TOTAL SHEETS	SHEET NO.
372/373	2013-038B-R	COOK	821	99
		CONTRACT NO. 60J16		
	ILLINOIS FED. AID PROJECT			