SIGN DETAIL

1:76

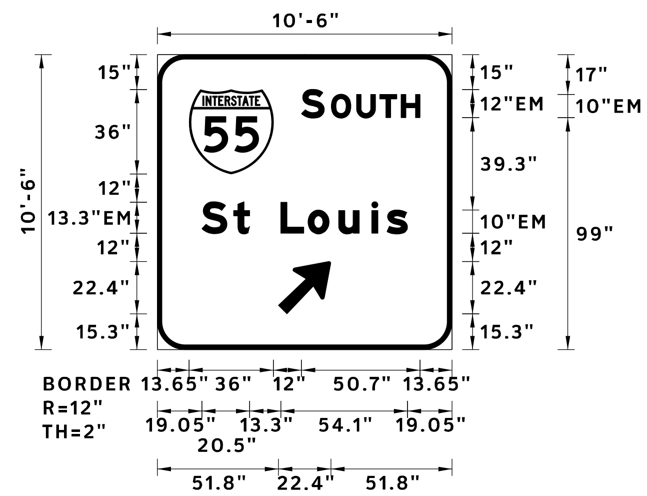

SIGN NUMBER	SB–GM–68, STA 209+76 RT
WIDTH x HGHT.	10'–6" x 10'–6"
BORDER WIDTH	2"
CORNER RADIUS	12"
MOUNTING	Ground
BACKGROUND	TYPE: Reflective–ZZ
	COLOR: Green
LEGEND/BORDER	TYPE: Reflective–ZZ
	COLOR: White/White

SYMBOL	ROT	X	Y	WID	HT
M1_1	0	13.6	75	36	36
ARMED	45	51.8	15.3	18.3	29.3

Panel Style: Guide_Exit Gore.ssi

Dimensions are in inches.tenths

Letter locations are panel edge to lower left corner

LETTER POSITIONS (X)

							LENGTH	SERIES/SIZE
S	O	U	T	H				EM 2000
61.6	74.4	85.2	95.1	104.3			50.7	12,10
S	t	L	o	u	i	s		EM 2000
19	32.6	52.8	64.4	77.6	91.7	98.2	87.9	13.3/10

LIN ENGINEERING,LTD.
Consulting Engineers
Westmont, Illinois

USER NAME = Plotted by Lin21	DESIGNED - RC	REVISED -
	DRAWN - RC	REVISED -
PLOT SCALE = 6.8382 '/ in.	CHECKED - ST	REVISED -
PLOT DATE = 8/4/2014	DATE - 6/23/2014	REVISED -

STATE OF ILLINOIS
DEPARTMENT OF TRANSPORTATION

IL ROUTE 171
SIGNING DETAILS

SCALE: N.T.S. | SHEET NO. 17B OF 19 SHEETS | STA. | TO STA.

F.A.P. RTE.	SECTION	COUNTY	TOTAL SHEETS	SHEET NO.
372/373	2013-038B-R	COOK	821	180B

CONTRACT NO. 60J16

ILLINOIS FED. AID PROJECT