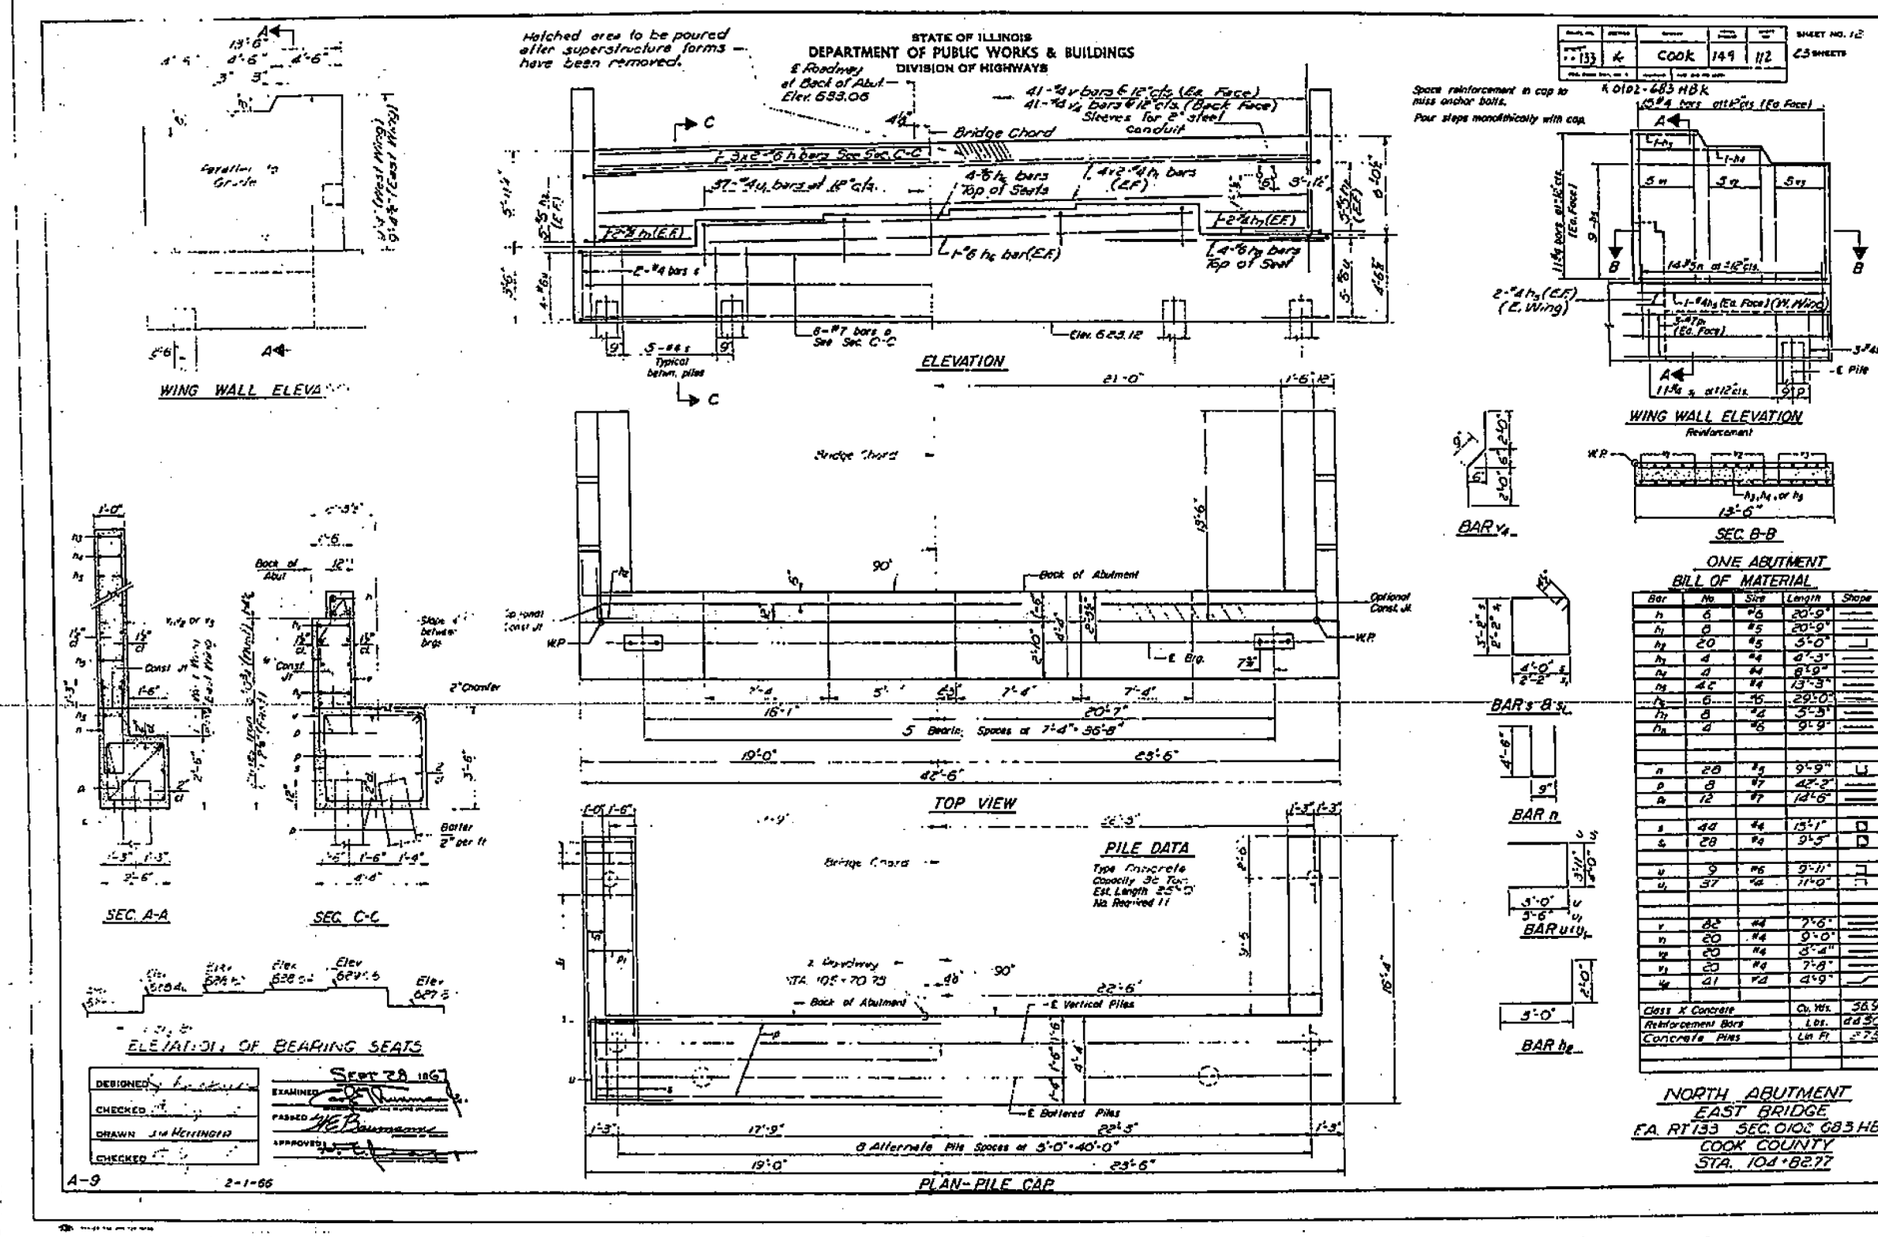

Bar	No.	Size	Length	Shape
h_1	6	#6	20'-9"	
h_1	8	#5	20'-9"	
h_2	20	#5	5'-0"	
h_3	4	#4	4'-3"	
h_4	4	#4	8'-9"	
h_5	42	#4	13'-3"	
h_6	6	#6	29'-0"	
h_7	8	#4	5'-3"	
h_8	4	#6	9'-9"	
n	28	#5	9'-9"	
p	8	#7	42'-2"	
p_1	12	#7	14'-6"	
s	44	#4	13'-1"	
s_1	28	#4	9'-5"	
u	9	#6	9'-11"	
u_1	37	#4	11'-0"	
v	82	#4	7'-6"	
v_1	20	#4	9'-0"	
v_2	20	#4	8'-4"	
v_3	20	#4	7'-8"	
v_4	41	#4	4'-9"	
Class X Concrete			Cu. Yds.	56.9
Reinforcement Bars			Lbs.	4450
Concrete Piles			Lin. Ft.	275

benesch
engineers · scientists · planners

Alfred Benesch & Company
205 North Michigan Avenue, Suite 2400
Chicago, Illinois 60601
312-565-0450 Job No. 10093

FOR INFORMATION ONLY

FILE NAME =	USER NAME = tjanicke	DESIGNED - FSM	REVISED -
		CHECKED - RMM	REVISED -
0161000_60J16_048_existplan.dgn	PLOT SCALE =	DRAWN - FSM	REVISED -
	PLOT DATE = 12/20/2012	CHECKED - RMM	REVISED -

STATE OF ILLINOIS
DEPARTMENT OF TRANSPORTATION

EXISTING PLAN INFORMATION (8 OF 25)
STRUCTURE NO. 016-1000/1001
SHEET NO. SAX08 OF SAX25 SHEETS

F.A.P. RTE.	SECTION	COUNTY	TOTAL SHEETS	SHEET NO.
372	2013-038B-R	COOK	821	296
		CONTRACT NO. 60J16		
		ILLINOIS FED. AID PROJECT		

X:\10000S\10093\Eng_Docs_Phase_II\SN_016_1000_1001_1st_Ave_over_47th_St\Final\0161000_60J16_048_existplan.dgn
2:29:36 PM
6/23/2014