F.A.I. RTE.	SECTION	EXPRESSWAYS	TOTAL SHEETS	SHEET NO.
133	0606-627 VB	SOUTHWEST	62	5
STA.		TO STA.		
FED. ROAD DIST. NO. 7		ILLINOIS	FED. AID PROJECT	

ELEVATIONS TOP OF HIGH RAIL (ADD 600 TO ALL ELEV.)									
ROW TRACK	1	2	3	4	5	6	7	8	9
a	6.99	6.88	6.66	6.64	6.58	6.68	6.59	6.58	6.62
b	6.85	6.86	6.89	6.93	6.90	6.94	6.96	6.96	7.01
c	7.25	7.27	7.29	7.30	7.37	7.36	7.37	7.39	7.40
d	7.41	7.40	7.41	7.41	7.43	7.44	7.45	7.48	7.53
e	6.99	7.11	7.20	7.29	7.27	7.18	7.12	7.06	7.00
f	6.83	6.85	6.82	6.83	6.85	6.85	6.81	6.83	6.79
g	6.81	6.84	6.86	6.86	6.85	6.89	6.90	6.91	6.89
h	6.93	6.92	6.93	6.91	6.85	6.86	6.80	6.83	6.85
i	6.87	6.81	6.85	6.80	6.80	6.82	6.75	6.81	-
j	6.96	6.92	6.86	6.82	-	-	-	-	-

NOTE: LOCATION OF EXISTING HIGH RAIL ELEVATIONS ARE INDICATED BY POINT.

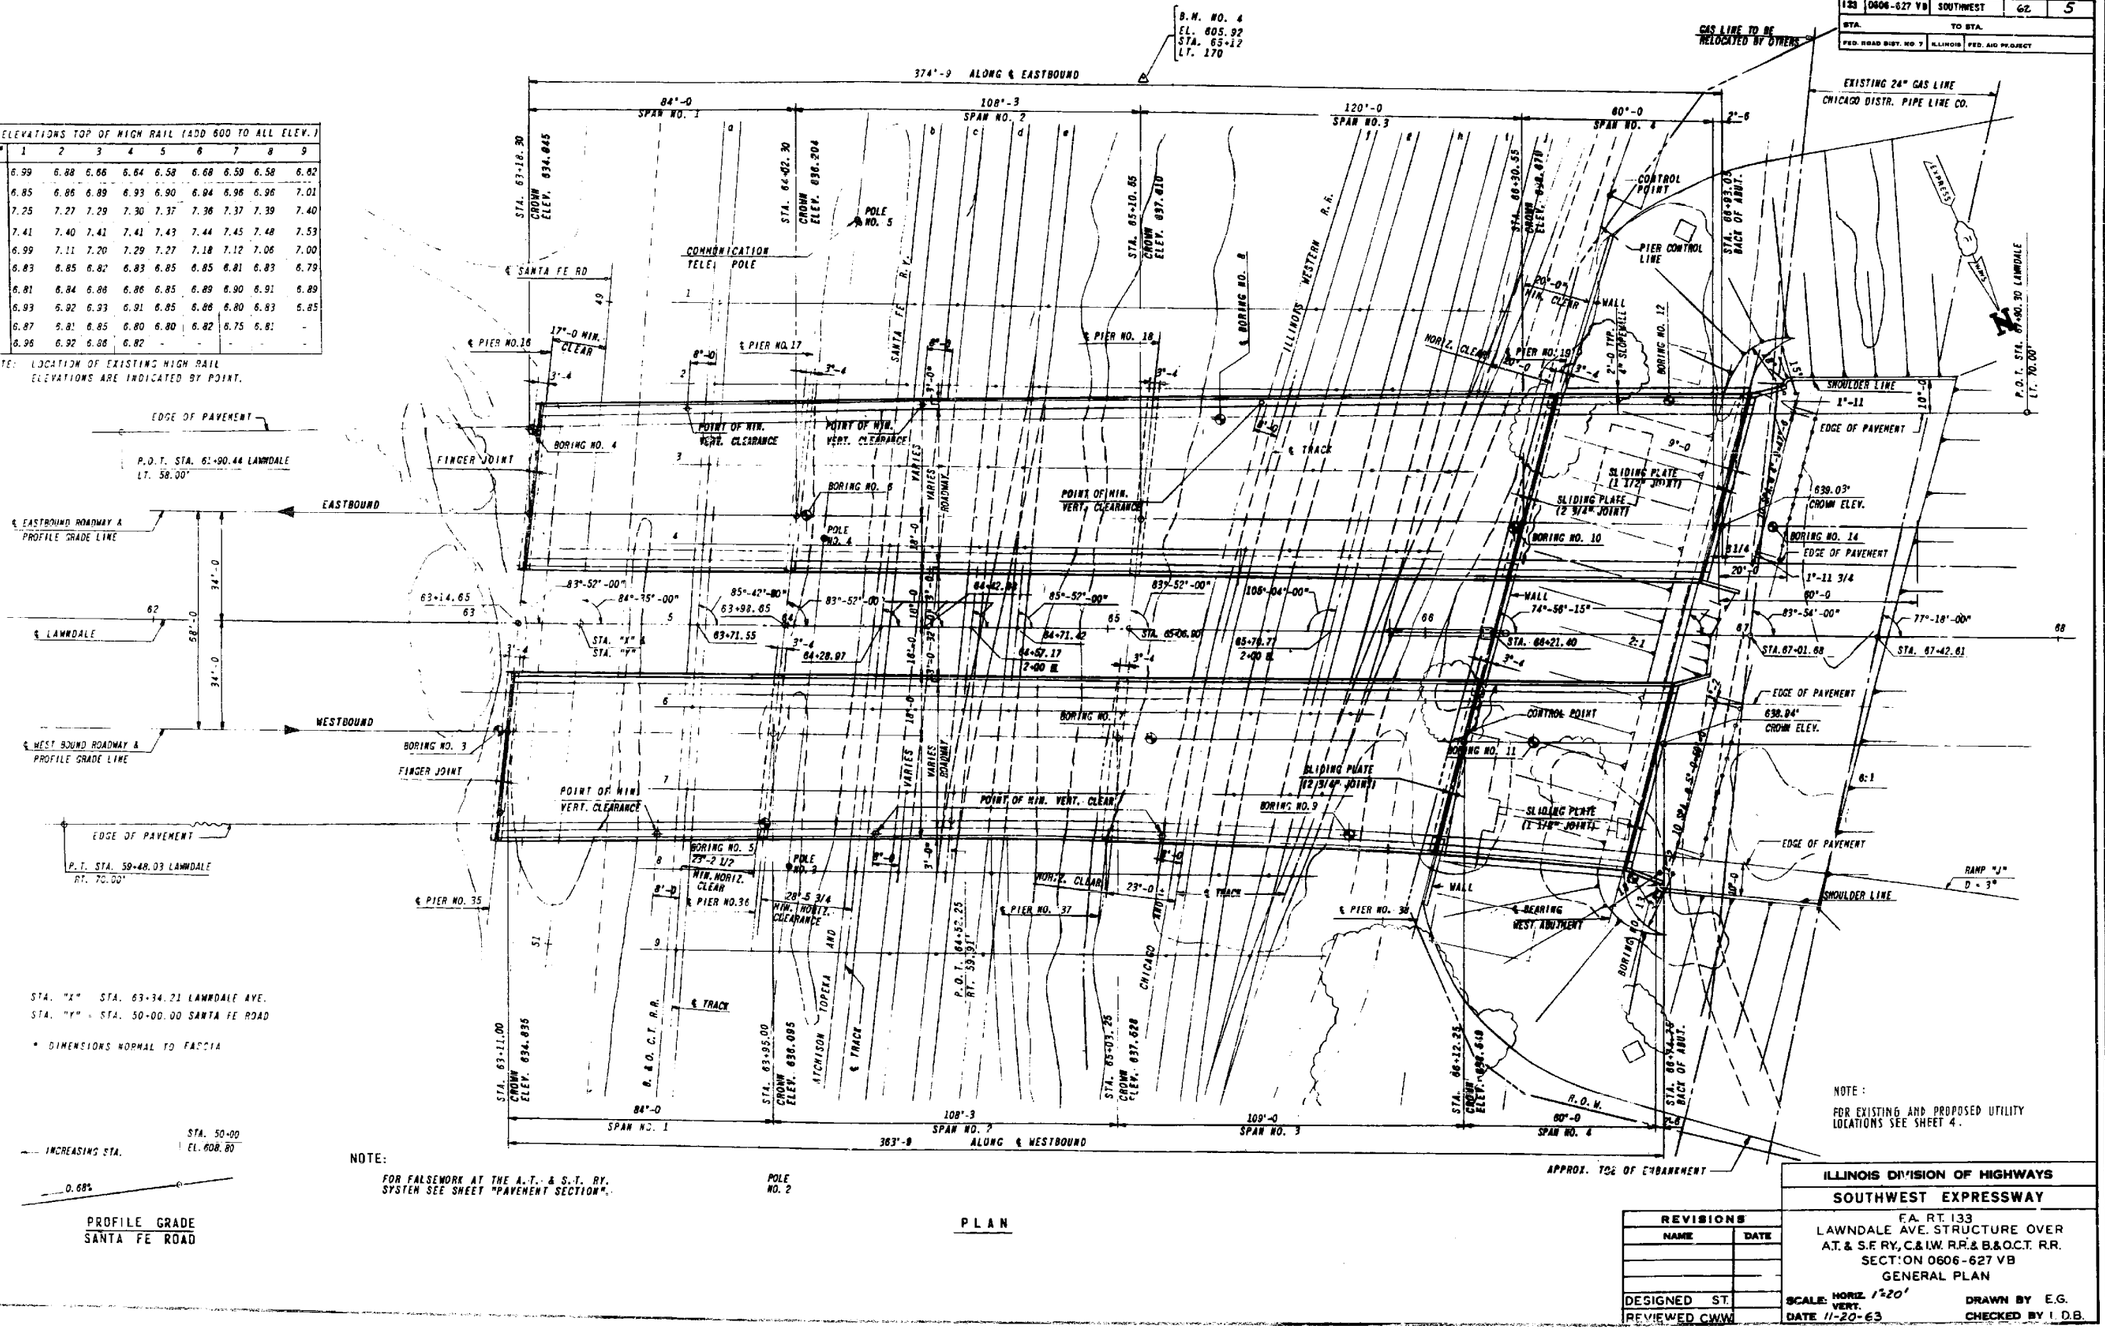

REVISIONS	
NAME	DATE
DESIGNED ST.	
REVIEWED CWW	

ILLINOIS DIVISION OF HIGHWAYS

SOUTHWEST EXPRESSWAY

F.A. RT. 133
LAWNDALE AVE. STRUCTURE OVER A.T. & S.F RY., C.& I.W. R.R.& B.&O.C.T. R.R.
SECTION 0606-627 VB
GENERAL PLAN

SCALE: HORIZ. 1"=20' VERT.
DRAWN BY E.G.
DATE 11-20-63
CHECKED BY I.D.B.

FOR INFORMATION ONLY

benesch
engineers · scientists · planners
Alfred Benesch & Company
205 North Michigan Avenue, Suite 2400
Chicago, Illinois 60601
312-565-0450 Job No. 10093

FILE NAME = 0162455_60J16_036_existplan.dgn	USER NAME = tjanicke	DESIGNED - RDK	REVISED -
		CHECKED - JDM	REVISED -
	PLOT SCALE =	DRAWN - MAK	REVISED -
	PLOT DATE = 12/20/2013	CHECKED - JDM	REVISED -

STATE OF ILLINOIS
DEPARTMENT OF TRANSPORTATION

EXISTING PLAN INFORMATION (1 OF 14)
STRUCTURE NO. 016-2455
SHEET NO. SCX1 OF SCX14 SHEETS

F.A.P. RTE.	SECTION	COUNTY	TOTAL SHEETS	SHEET NO.
372	2013-038B-R	COOK	821	362
		CONTRACT NO. 60J16		
		ILLINOIS	FED. AID PROJECT	

X:\100000\10093\Eng_Docs_Phase_II\SN_016_2454_2455_1st_Ave_over_AT&SF_RR\Final\0162455_60J16_036_existplan.dgn
2:37:15 PM
6/23/2014