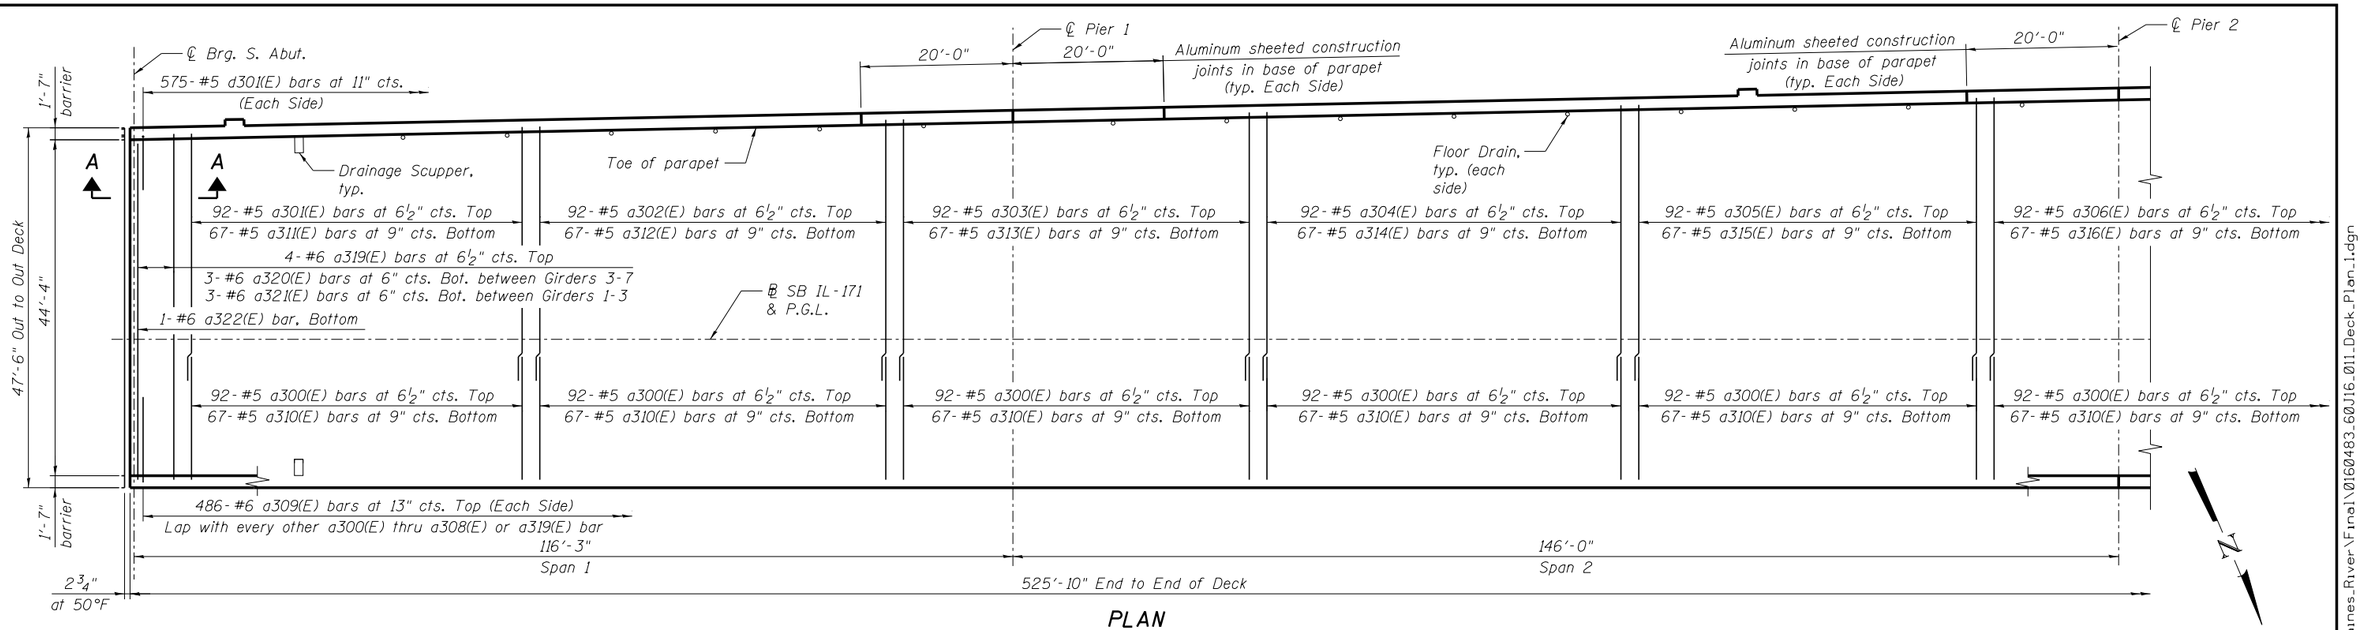

PLAN
(showing transverse reinforcement)

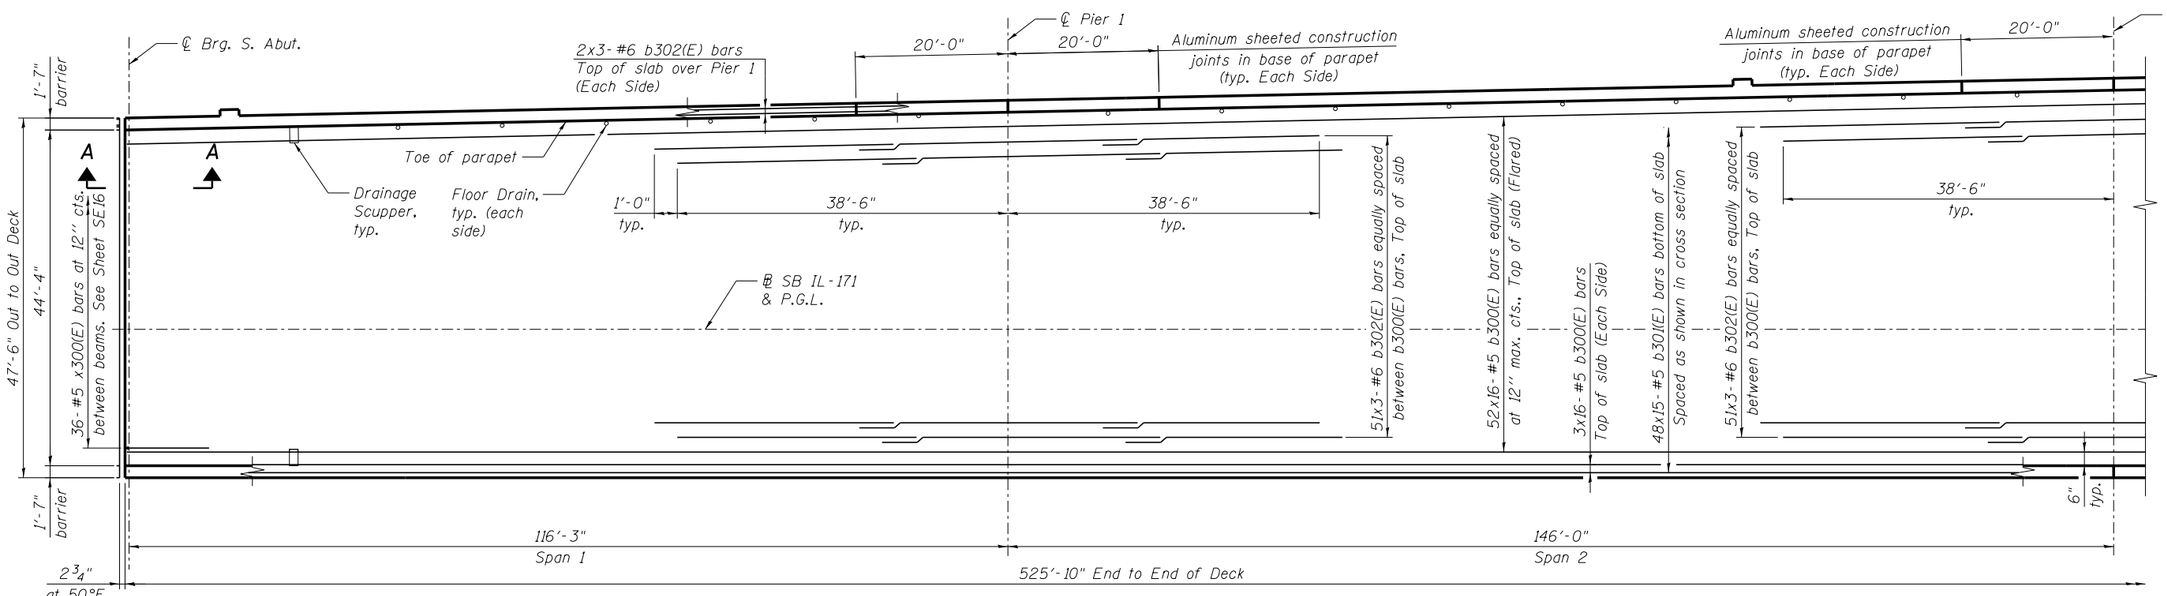

PLAN
(showing longitudinal reinforcement)

MINIMUM BAR LAP

(Slab)

#4 bar = 2'-7"
#5 bar = 3'-3"
#6 bar = 3'-10"

benesch
engineers · scientists · planners
Alfred Benesch & Company
205 North Michigan Avenue, Suite 2400
Chicago, Illinois 60601
312-565-0450 Job No. 10093

FILE NAME = 0160483_60J16_011_Deck_Plan_1.dgn	USER NAME = jsurber	DESIGNED - JLS	REVISED -
		CHECKED - MFH	REVISED -
	PLOT SCALE =	DRAWN - KMS	REVISED -
	PLOT DATE = 12/20/2013	CHECKED - MFH	REVISED -

STATE OF ILLINOIS
DEPARTMENT OF TRANSPORTATION

DECK REINFORCEMENT PLAN (1 OF 2)
STRUCTURE NO. 016-0483
SHEET NO. SE11 OF SE46 SHEETS

F.A.P. RTE.	SECTION	COUNTY	TOTAL SHEETS	SHEET NO.
372	2013-038B-R	COOK	821	495
		CONTRACT NO. 60J16		
	ILLINOIS FED. AID PROJECT			

Y:\chicago\10000S\10093\Eng_Docs_Phase_II\SN_016_0483_0985_1st_Ave_over_Des_Plaines_River\Final\0160483_60J16_011_Deck_Plan_1.dgn
8/11/2014 5:23:41 PM