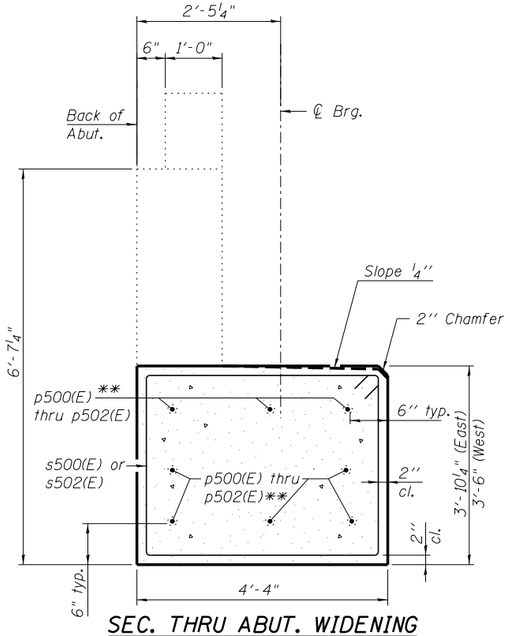

SEC. THRU ABUT. WIDENING

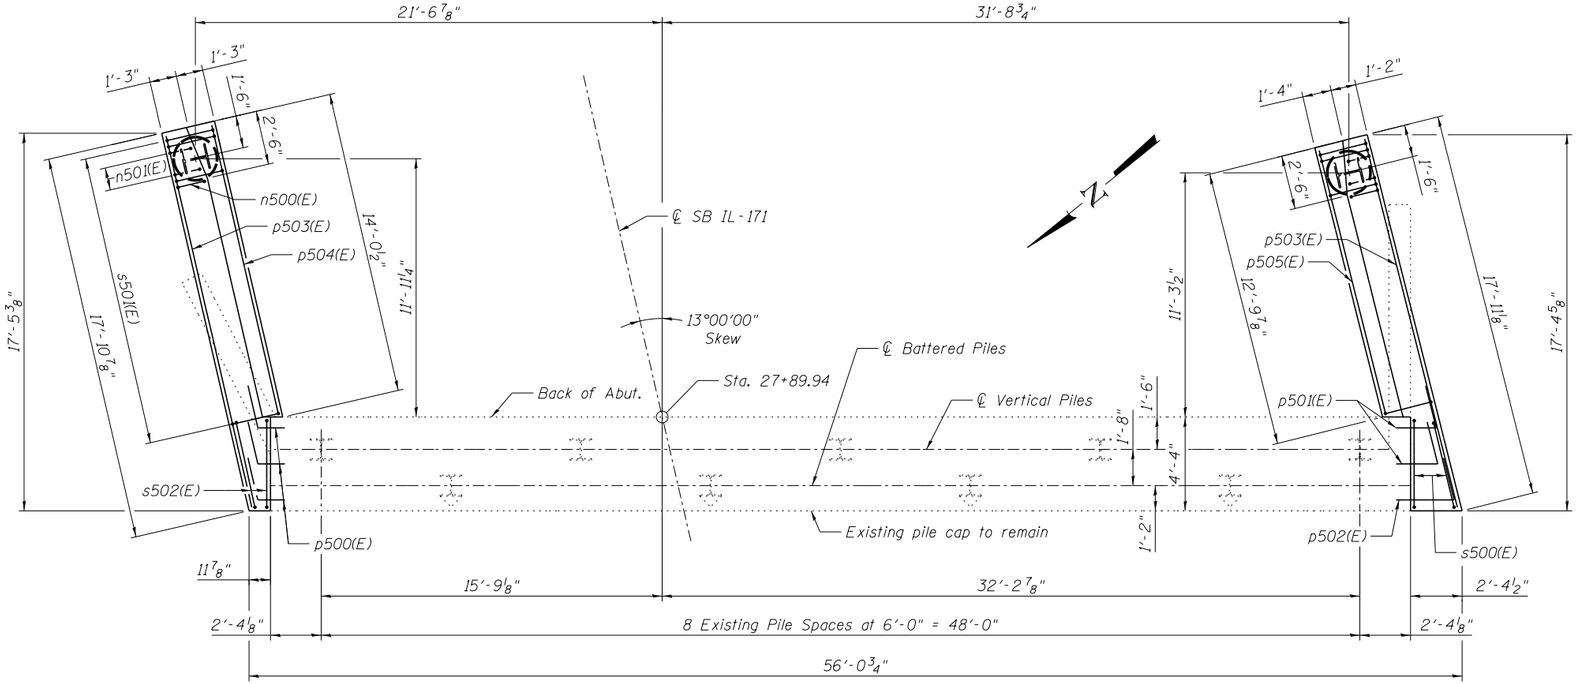

EAST WINGWALL

PLAN - PILE CAP

WEST WINGWALL

** Drill and grout bars according to Article 584 of the Std. Specs. with a minimum embedment of 8". Cost included with Concrete Structures.

NOTES:

1. See Sheet SG75 for abutment elevation backwall details and for wingwall details.

benesch
engineers · scientists · planners
Alfred Benesch & Company
205 North Michigan Avenue, Suite 2400
Chicago, Illinois 60601
312-565-0450 Job No. 10093

FILE NAME = 0160486.60J16.074.S.Abut.Widening.Details.dgn	USER NAME = jsurber	DESIGNED - AWH	REVISED -
		CHECKED - AJK	REVISED -
	PLOT SCALE = 1.3333 '/ INCH	DRAWN - KMS	REVISED -
	PLOT DATE = 8/6/2014	CHECKED - AJK	REVISED -

STATE OF ILLINOIS
DEPARTMENT OF TRANSPORTATION

SOUTH ABUTMENT WIDENING DETAILS (1 OF 3)
STRUCTURE NO. 016-0486
SHEET NO. SG74 OF SG100 SHEETS

F.A.P. RTE.	SECTION	COUNTY	TOTAL SHEETS	SHEET NO.
373	2013-038B-R	COOK	821	664
		CONTRACT NO. 60J16		
	ILLINOIS FED. AID PROJECT			

Y:\chicago\10000S\10093\Eng_Docs_Phase_II\SN_016_0486_0487_1st_Ave_over_Canal\Final\Final_0486\060486_60J16_074_S_Abut_Widening_Details_1_of_3.dgn
8/6/2014 7:31:03 PM