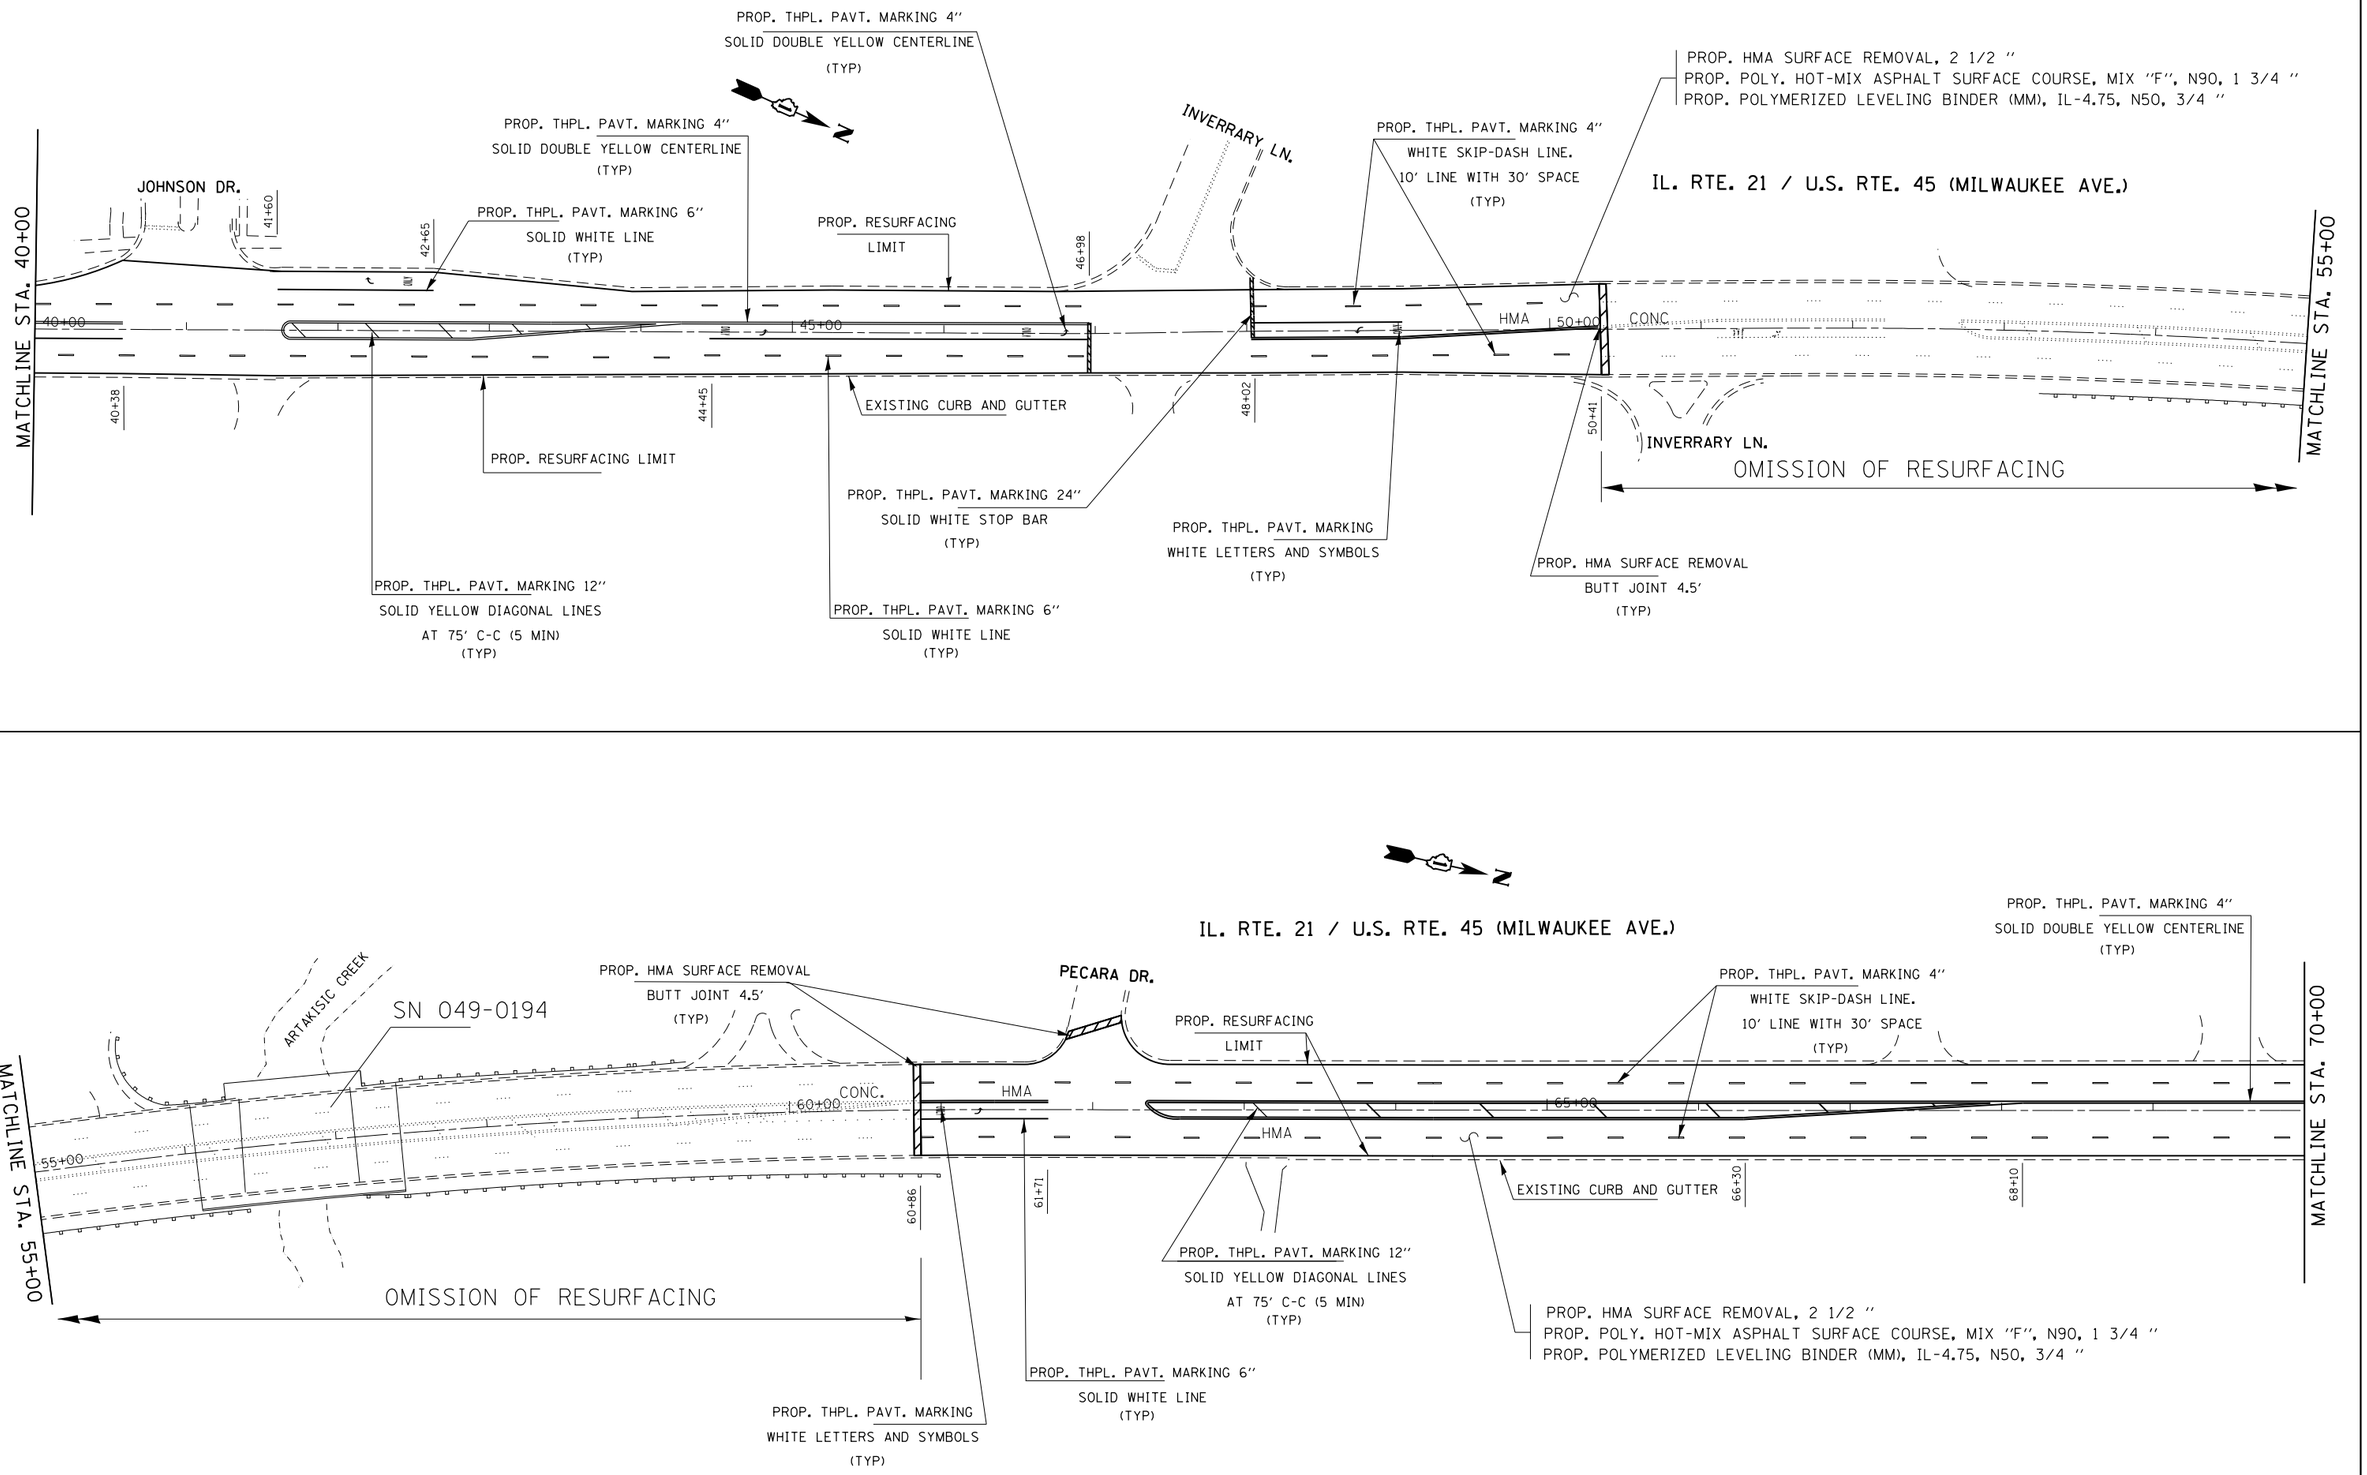

FILE NAME = c:\pw_work\pwidot\hardnettbr\d0337694\D Default	USER NAME = hardnettbr	DESIGNED -	REVISED -
	51012-sht-plan.dgn	DRAWN -	REVISED -
	PLOT SCALE = 100.0000 ' / in.	CHECKED -	REVISED -
	PLOT DATE = 7/16/2014	DATE -	REVISED -

STATE OF ILLINOIS
DEPARTMENT OF TRANSPORTATION

PROPOSED ROADWAY PLAN
IL. RTE. 21 /U.S. RTE. 45 (MILWAUKEE RD.)

SCALE: | SHEET OF SHEETS | STA. | TO STA.

F.A.P RTE.	SECTION	COUNTY	TOTAL SHEETS	SHEET NO.
330	(1&1Y)RS-3	LAKE	60	10
		CONTRACT NO. 60V03		
	ILLINOIS FED. AID PROJECT			