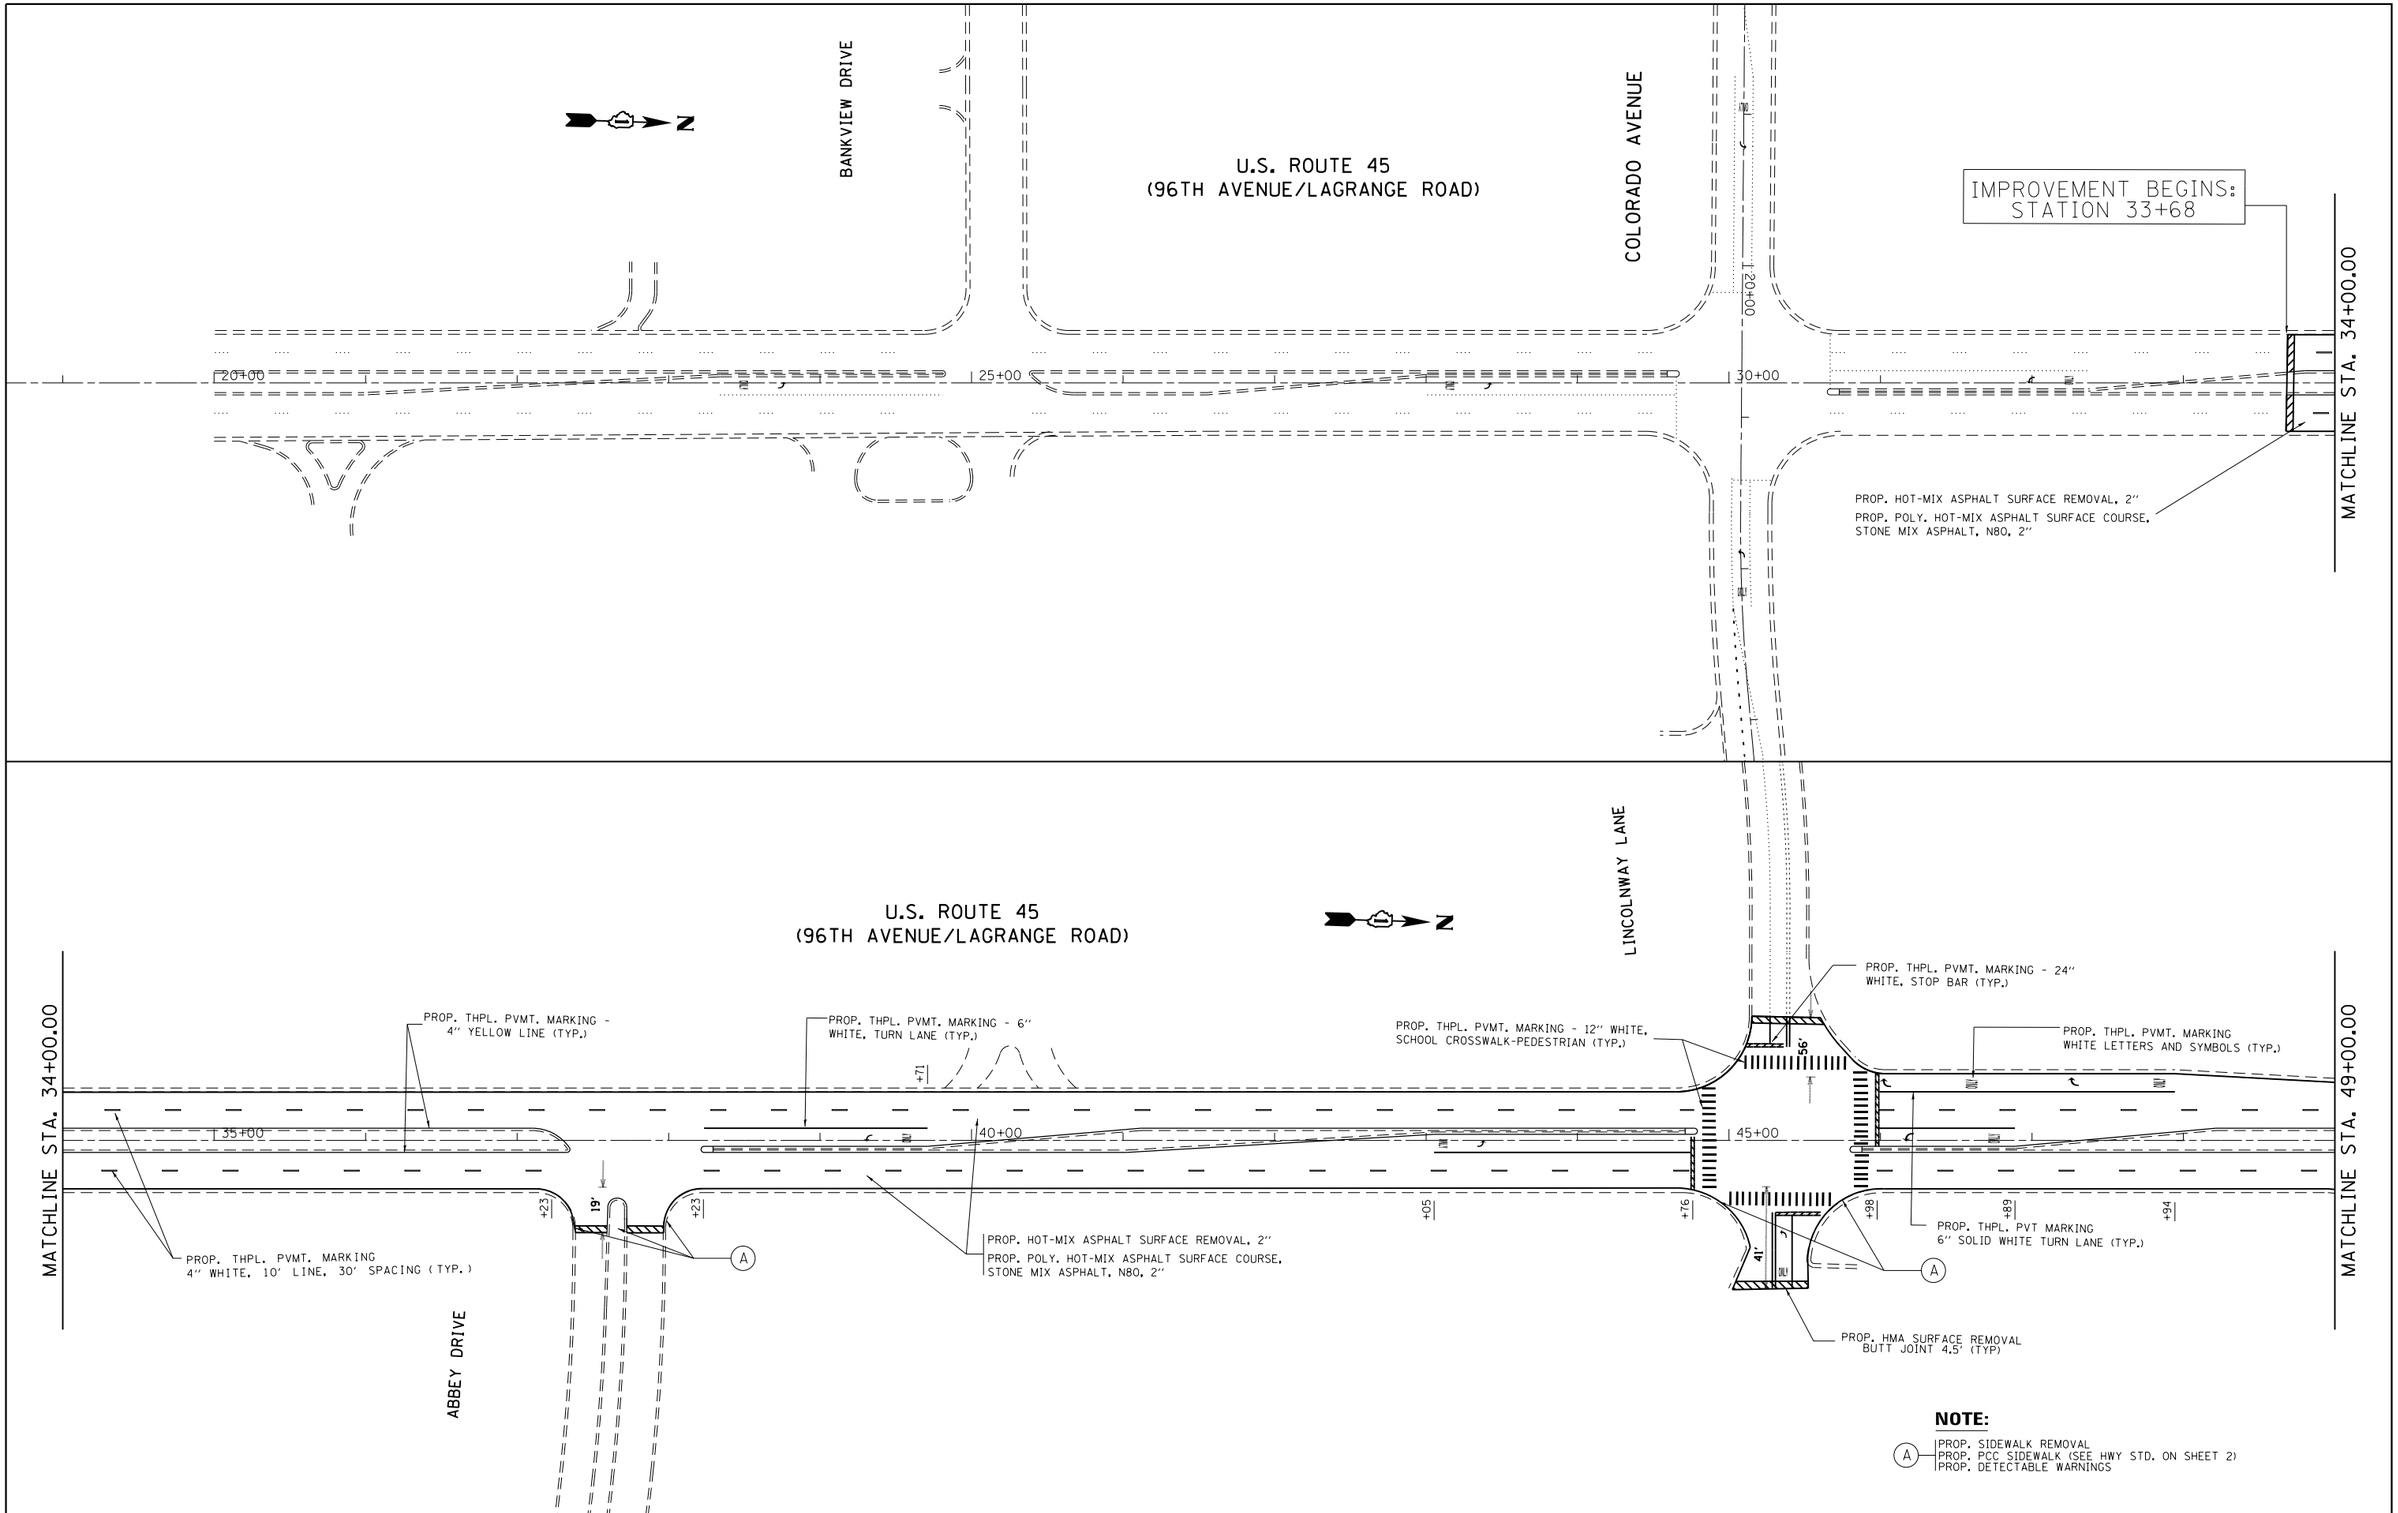

NOTE:

(A) — PROP. SIDEWALK REMOVAL
PROP. PCC SIDEWALK (SEE HWY STD. ON SHEET 2)
PROP. DETECTABLE WARNINGS

FILE NAME =	USER NAME = osbornenp	DESIGNED -	REVISED -	STATE OF ILLINOIS DEPARTMENT OF TRANSPORTATION	ROADWAY & PAVEMENT MARKINGS PLAN SHEET U.S. ROUTE 45 (96TH AVENUE/LAGRANGE ROAD) (BIRCH AVENUE TO COLORADO AVENUE)	F.A.P. RTE.	SECTION	COUNTY	TOTAL SHEETS	SHEET NO.
c:\pw_work\pwidot\osbornenp\d0311016\D15	612-sht-plan.dgn	DRAWN -	REVISED -			330	(104R)RS	WILL	26	7
	PLOT SCALE = 100.000 ' / in.	CHECKED -	REVISED -					CONTRACT NO. 60V09		
Default	PLOT DATE = 6/13/2014	DATE -	REVISED -		SCALE: 1"= 50' SHEET OF SHEETS STA. 19+00.00 TO STA. 49+00.00		ILLINOIS FED. AID PROJECT			