SIGN DETAIL

1:75

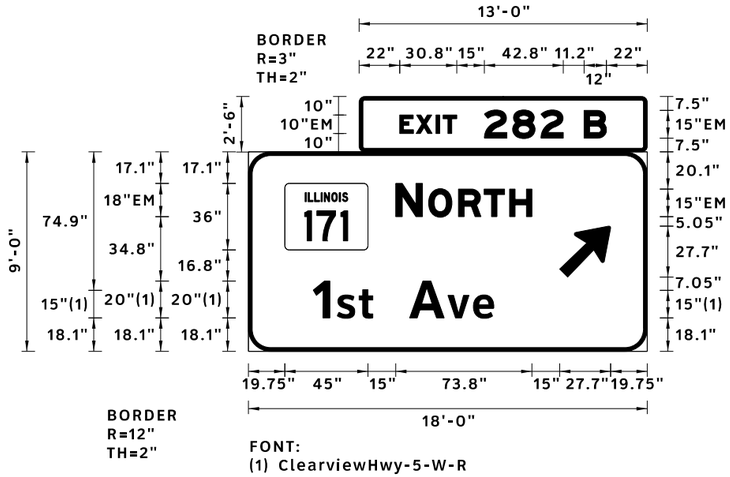

Panel Style: Guide_sign.ssi
Dimensions are in inches.tenths

Letter locations are panel edge to lower left corner

SIGN NUMBER	EB–BM–64, STA 41+24 LT
WIDTH x HGHT.	18'–0" x 9'–0", 13'–0" x 2'–6"
BORDER WIDTH	2", 2"
CORNER RADIUS	12", 3"
MOUNTING	Overhead
BACKGROUND	TYPE: Reflective–ZZ
	COLOR: Green
LEGEND/BORDER	TYPE: Reflective–ZZ
	COLOR: White/White

SYMBOL	ROT	X	Y	WID	HT
M1–I100A	0	19.8	54.9	45	36
ARMED	45	168.6	40.2	22.3	35.6

LETTER POSITIONS (X)

																																LENGTH	SERIES-SIZE
E	X	I	T	2	8	2	B																										EM 2000
22	30.8	41.6	45.4	67.8	83.1	98.4	121.8																									112	10,15
N	O	R	T	H																													EM 2000
79.8	97.6	113.8	127.6	141.4																												73.8	18,15
1	s	t	A	v	e																												ClearviewHwy–5–W–R
35.2	48.1	60	87.4	108.1	121.9																											97.7	20,15

FILE NAME =	DESIGNED - RC	REVISED -	LIN ENGINEERING,LTD. Consulting Engineers Westmont, Illinois
$FILEL$	DRAWN - RC	REVISED -	
USER NAME = $USER$	CHECKED - ST	REVISED -	
PLOT DATE = $DATE$	DATE - 6/23/2014	REVISED -	

STATE OF ILLINOIS
DEPARTMENT OF TRANSPORTATION

IL ROUTE 171
SIGNING DETAILS

SCALE: N.T.S. | SHEET 1 OF 1 SHEETS | STA. | TO STA.

F.A.P RTE.	SECTION	COUNTY	TOTAL SHEETS	SHEET NO.
373	(0707-608&611)HB-B	COOK	177	52
		CONTRACT NO. 60W77		
	ILLINOIS FED. AID PROJECT			