FINAL SURVEY		BY	DATE
NOTE BOOK	SURVEYED		
NO.	PLOTTED		
	TEMPLATE		
	AREAS		
	AREAS CHECKED		

ORIGINAL SURVEY		BY	DATE
NOTE BOOK	SURVEYED		
NO.	PLOTTED		
	TEMPLATE		
	AREAS		
	AREAS CHECKED		

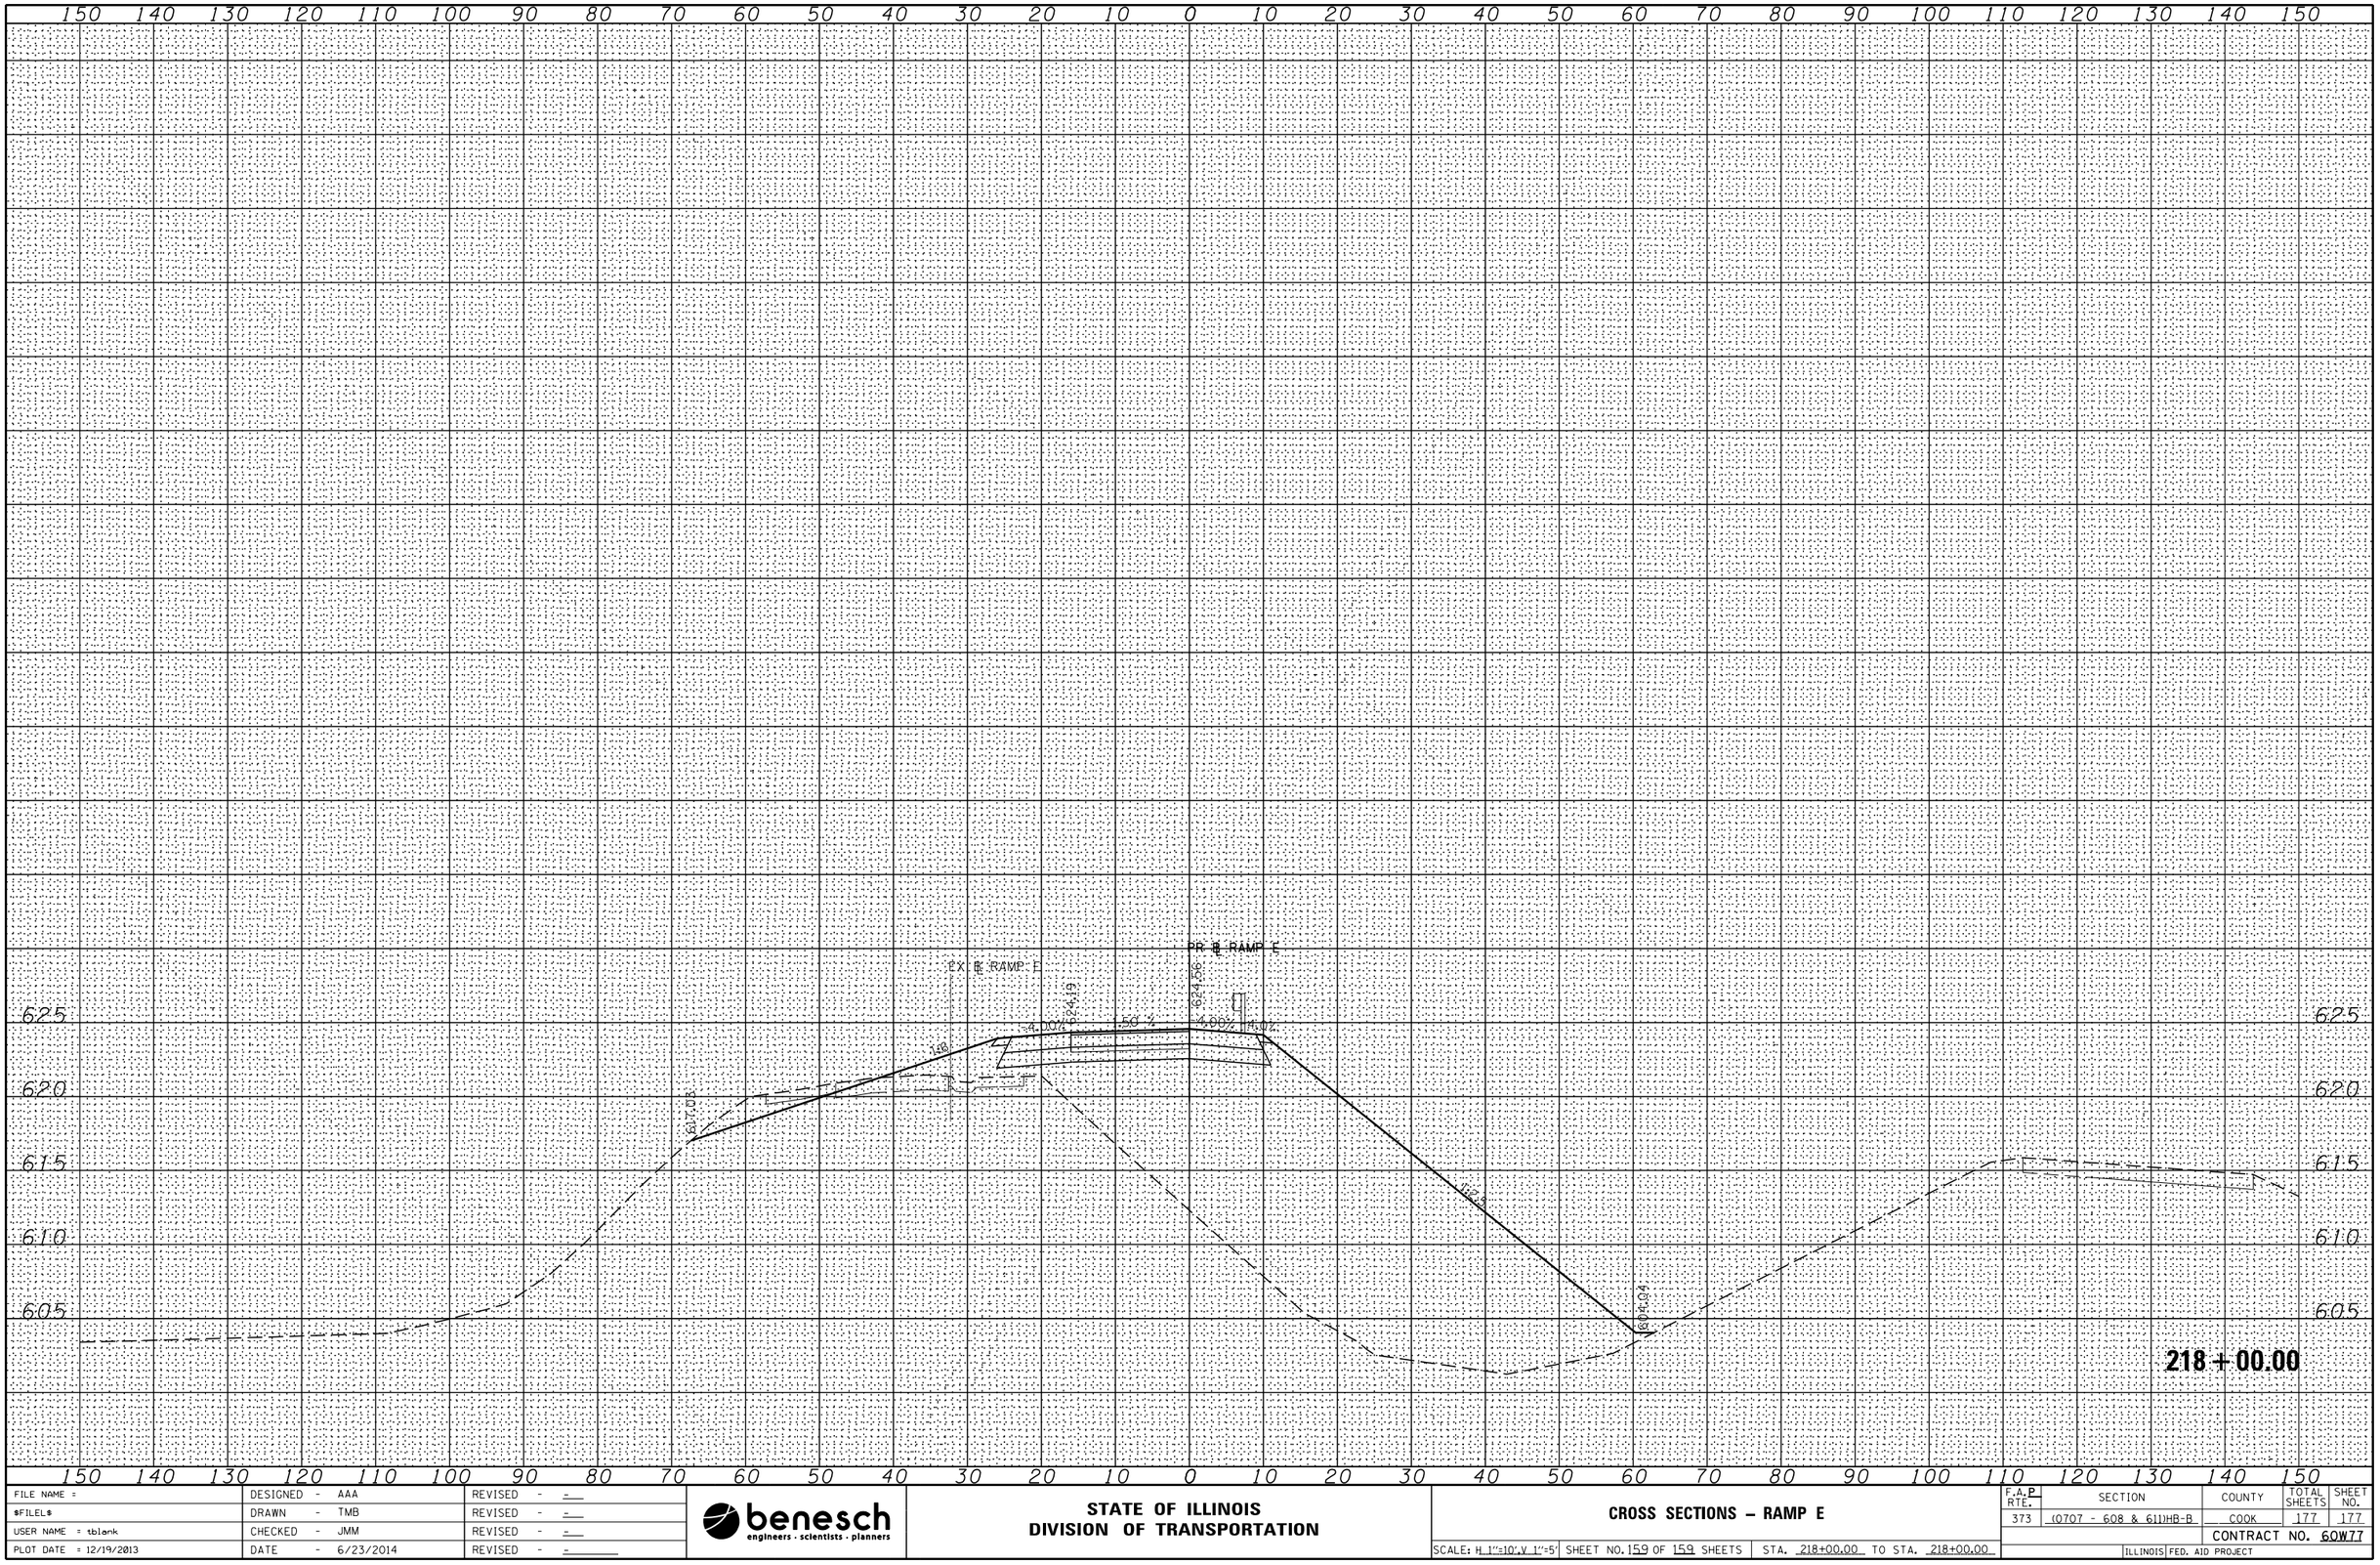

FILE NAME =	DESIGNED - AAA	REVISED - -
$FILE1$	DRAWN - TMB	REVISED - -
USER NAME = tblank	CHECKED - JMM	REVISED - -
PLOT DATE = 12/19/2013	DATE - 6/23/2014	REVISED - -

benesch
engineers · scientists · planners

STATE OF ILLINOIS
DIVISION OF TRANSPORTATION

CROSS SECTIONS – RAMP E

SCALE: H 1"=10', V 1"=5' | SHEET NO. 159 OF 159 SHEETS | STA. 218+00.00 TO STA. 218+00.00

F.A.P RTE.	SECTION	COUNTY	TOTAL SHEETS	SHEET NO.
373	(0707 - 608 & 611)HB-B	COOK	177	177
		CONTRACT NO. 60W77		
		ILLINOIS FED. AID PROJECT		