OVERHEAD SIGN STRUCTURE

I-57 SB – MM 242.78

STRUCTURE NO.

5 S 010 I057 L242.78

1"=50'

0' 10' 20' 30' 40' 50' 100' 150'

SITE PLAN /CONDUIT & CABLE LAYOUT

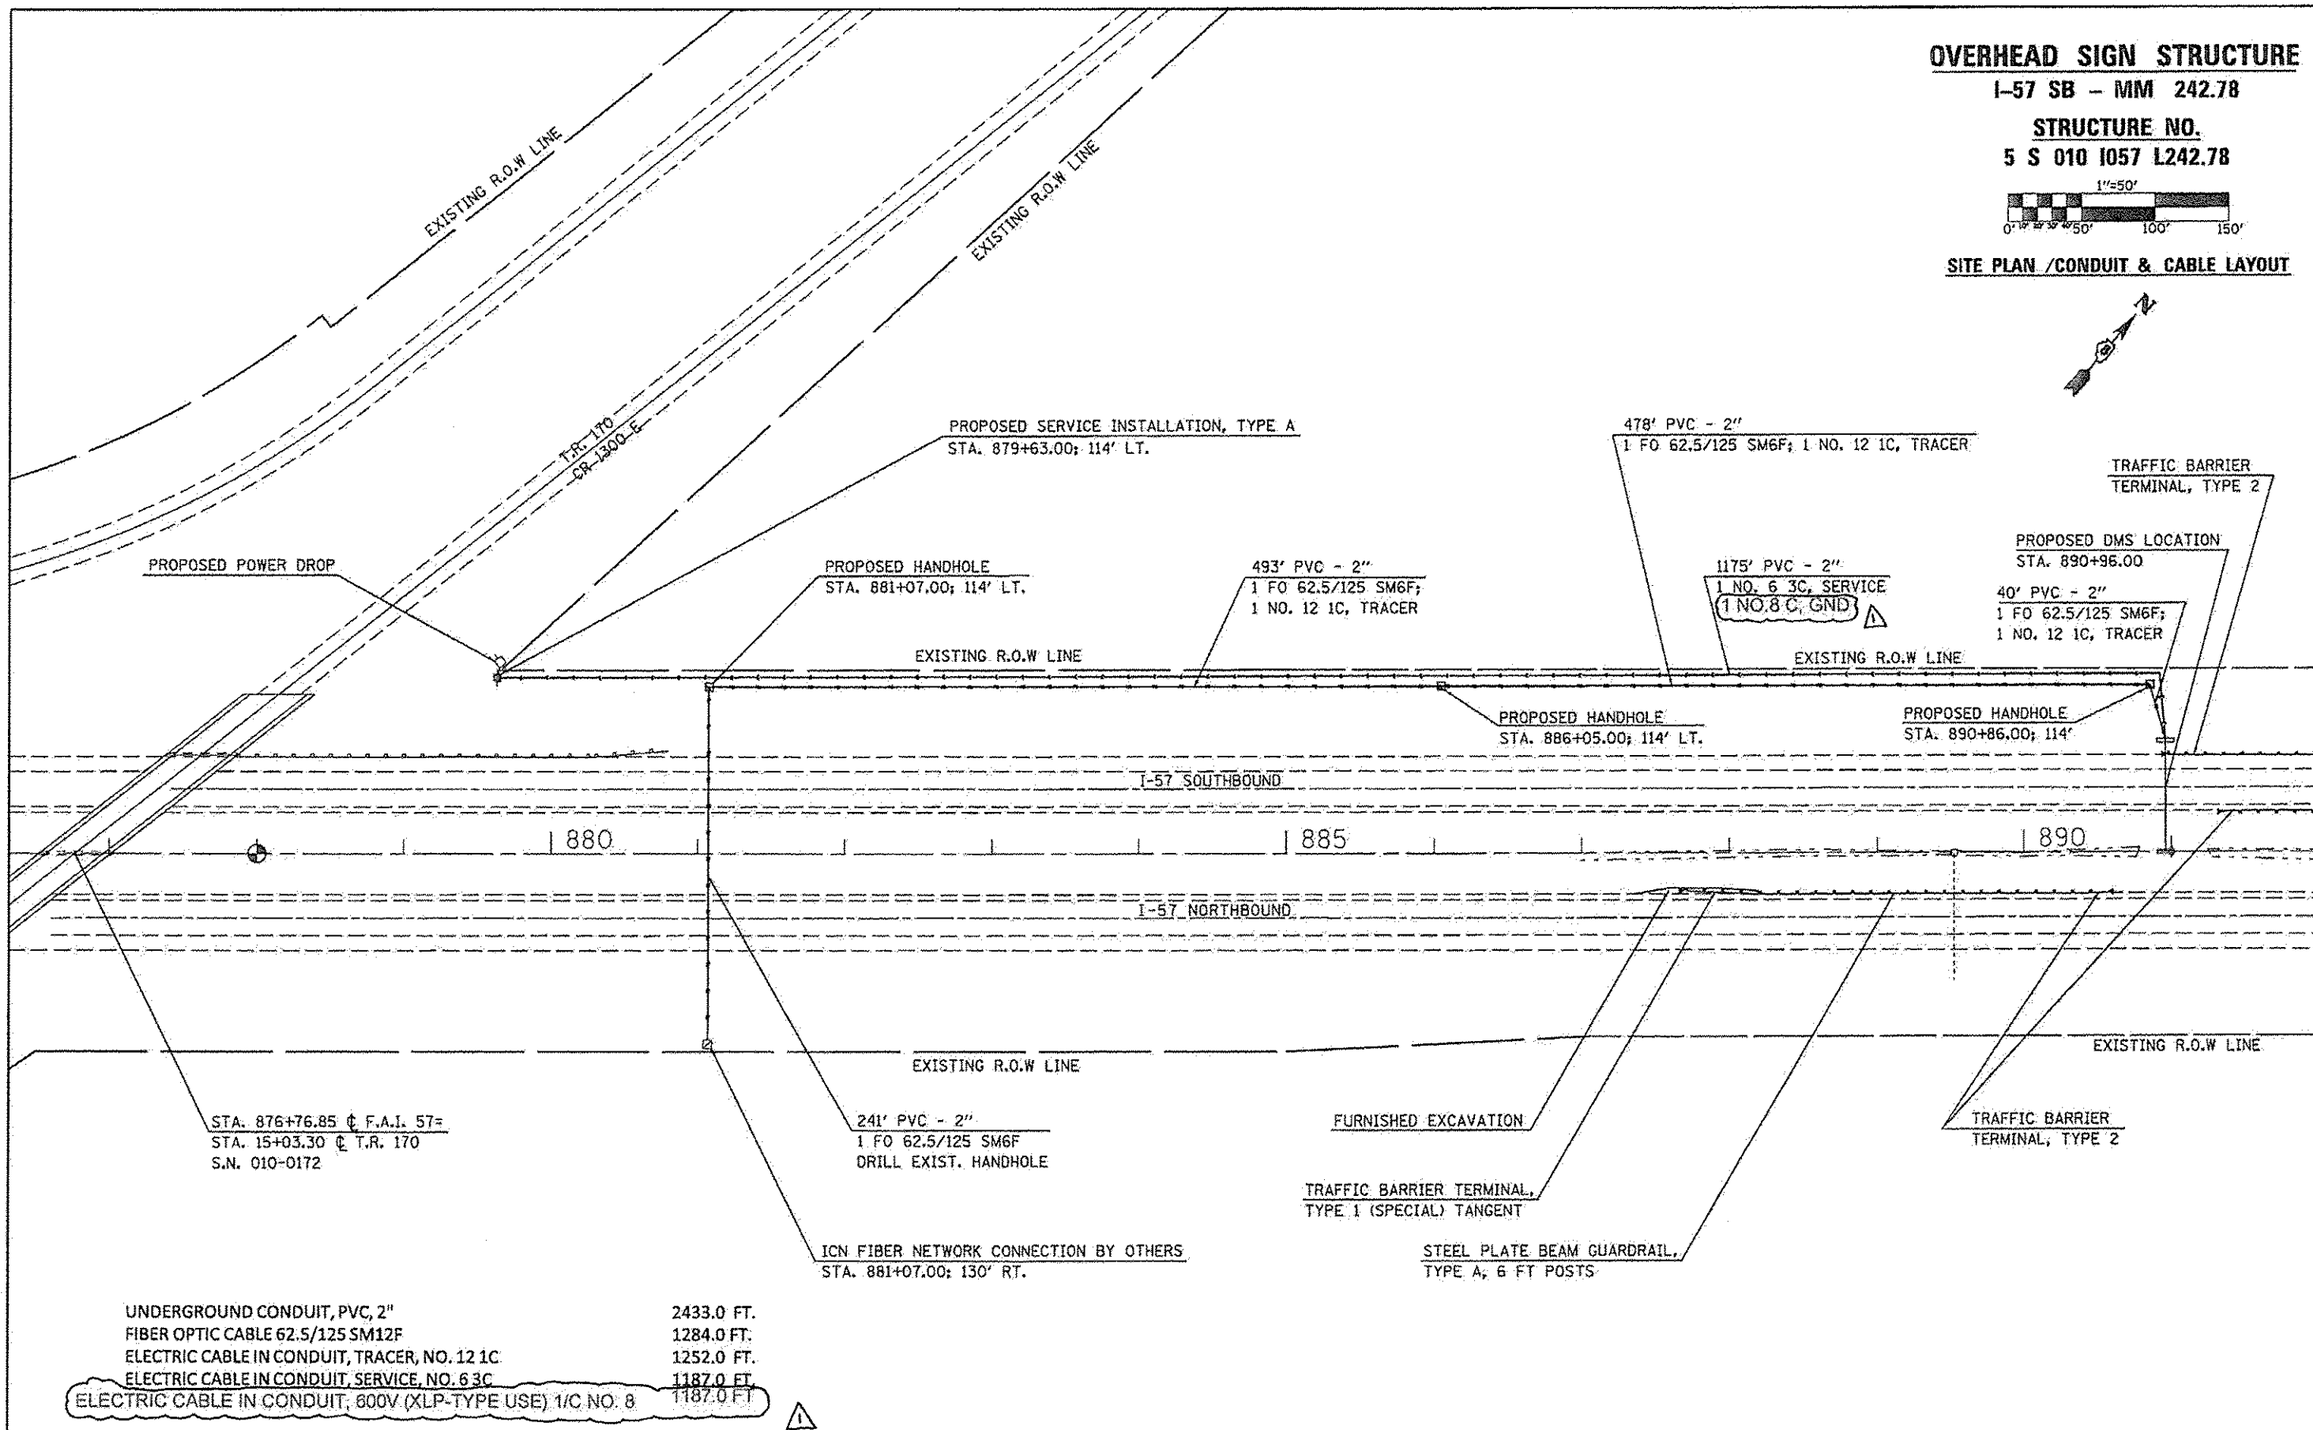

UNDERGROUND CONDUIT, PVC, 2"	2433.0 FT.
FIBER OPTIC CABLE 62.5/125 SM12F	1284.0 FT.
ELECTRIC CABLE IN CONDUIT, TRACER, NO. 12 1C	1252.0 FT.
ELECTRIC CABLE IN CONDUIT, SERVICE, NO. 6 3C	1187.0 FT.
ELECTRIC CABLE IN CONDUIT, 600V (XLP-TYPE USE) 1/C NO. 8	1187.0 FT.

1 REVISED 9-4-14

FILE NAME = c:\pw_work\pwidot\cearlock,jd\d0340463\D378A26-sht-plan_56.dgn	USER NAME = cearlock,jd	DESIGNED -	REVISED -
		DRAWN -	REVISED -
	PLOT SCALE = 100.0000 ' / in.	CHECKED -	REVISED -
$MODEL$NAME$	PLOT DATE = 8/26/2014	DATE -	REVISED -

STATE OF ILLINOIS
DEPARTMENT OF TRANSPORTATION

PLAN SHEET
FAI – 57 SB / MM 242.78

SCALE: SHEET OF SHEETS STA. TO STA.

F.A.I. RTE.	SECTION	COUNTY	TOTAL SHEETS	SHEET NO.
VAR.	FY2014 ITS-I	CHAMPAIGN	71	12
		CONTRACT NO. 70A26		
		ILLINOIS FED. AID PROJECT		