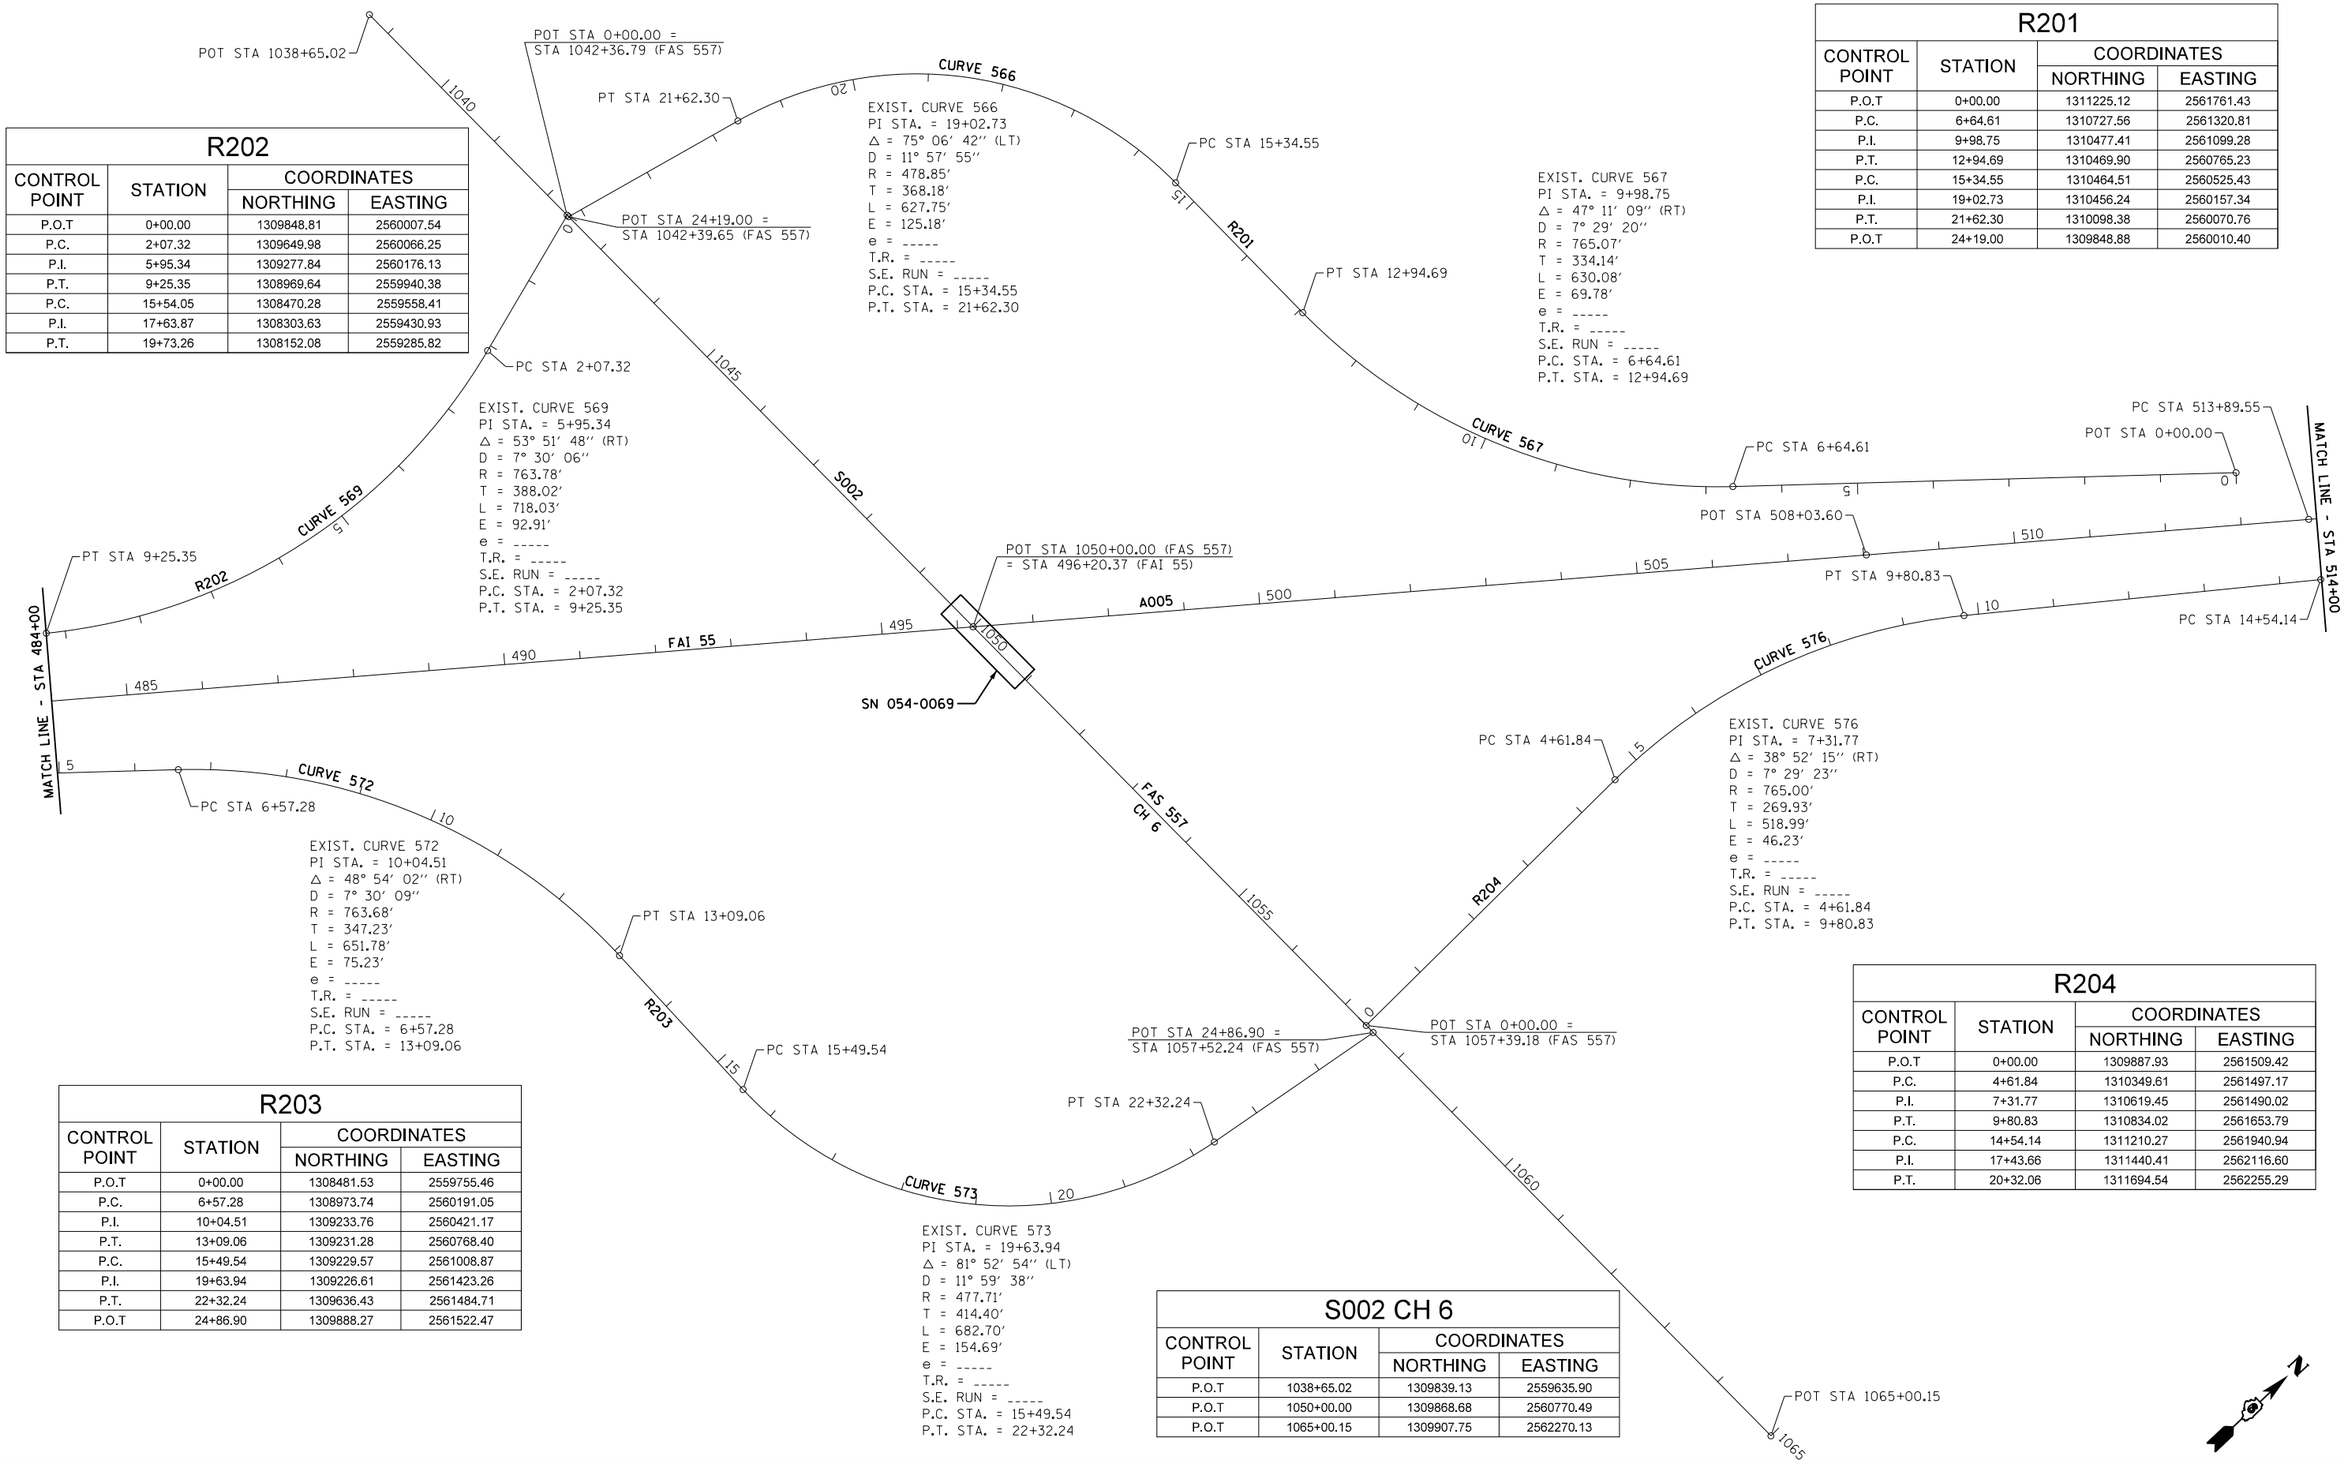

R201

CONTROL POINT	STATION	COORDINATES	
		NORTHING	EASTING
P.O.T	0+00.00	1311225.12	2561761.43
P.C.	6+64.61	1310727.56	2561320.81
P.I.	9+98.75	1310477.41	2561099.28
P.T.	12+94.69	1310469.90	2560765.23
P.C.	15+34.55	1310464.51	2560525.43
P.I.	19+02.73	1310456.24	2560157.34
P.T.	21+62.30	1310098.38	2560070.76
P.O.T	24+19.00	1309848.88	2560010.40

R202

CONTROL POINT	STATION	COORDINATES	
		NORTHING	EASTING
P.O.T	0+00.00	1309848.81	2560007.54
P.C.	2+07.32	1309649.98	2560066.25
P.I.	5+95.34	1309277.84	2560176.13
P.T.	9+25.35	1308969.64	2559940.38
P.C.	15+54.05	1308470.28	2559558.41
P.I.	17+63.87	1308303.63	2559430.93
P.T.	19+73.26	1308152.08	2559285.82

R203

CONTROL POINT	STATION	COORDINATES	
		NORTHING	EASTING
P.O.T	0+00.00	1308481.53	2559755.46
P.C.	6+57.28	1308973.74	2560191.05
P.I.	10+04.51	1309233.76	2560421.17
P.T.	13+09.06	1309231.28	2560768.40
P.C.	15+49.54	1309229.57	2561008.87
P.I.	19+63.94	1309226.61	2561423.26
P.T.	22+32.24	1309636.43	2561484.71
P.O.T	24+86.90	1309888.27	2561522.47

S002 CH 6

CONTROL POINT	STATION	COORDINATES	
		NORTHING	EASTING
P.O.T	1038+65.02	1309839.13	2559635.90
P.O.T	1050+00.00	1309868.68	2560770.49
P.O.T	1065+00.15	1309907.75	2562270.13

R204

CONTROL POINT	STATION	COORDINATES	
		NORTHING	EASTING
P.O.T	0+00.00	1309887.93	2561509.42
P.C.	4+61.84	1310349.61	2561497.17
P.I.	7+31.77	1310619.45	2561490.02
P.T.	9+80.83	1310834.02	2561653.79
P.C.	14+54.14	1311210.27	2561940.94
P.I.	17+43.66	1311440.41	2562116.60
P.T.	20+32.06	1311694.54	2562255.29

FILE NAME = c:\pw_work\pwidot\sparksgw\d0215133\D6xxxx-sht-plan&profile1.dgn	USER NAME = sparksgw	DESIGNED -	REVISED -
		DRAWN - DMS	REVISED -
	PLOT SCALE = 200.0000 ' / in.	CHECKED -	REVISED -
Default	PLOT DATE = Jul-14-2014 03:37:10PM	DATE -	REVISED -

STATE OF ILLINOIS
DEPARTMENT OF TRANSPORTATION

ALIGNMENT, CROSS TIES & BENCHMARKS

SCALE: | SHEET 16 OF SHEETS | STA. TO STA.

F.A.I. RTE.	SECTION	COUNTY	TOTAL SHEETS	SHEET NO.
•	••	LOGAN	108	50
		CONTRACT NO. 72D41		
	ILLINOIS	FED. AID PROJECT		

•• (54-4,54-5)RS-3, (54-6)RS-2