ESCA CONSULTANTS, INC.

LEGEND

- TRAFFIC SIGNAL WITH BACKPLATE, SIGNAL DIRECTION INDICATED
- PCC BASE COURSE WIDENING, 8"
- PAVEMENT REMOVAL

SCHEDULE OF QUANTITIES

TEMPORARY CONCRETE BARRIER

STATION	TO	STATION	FEET
704+52.5		706+40	187.5
		TOTAL	187.5

TEMPORARY BRIDGE TRAFFIC SIGNALS - 1 EACH

TEMPORARY RUMBLE STRIPS - 6 EACH

IMPACT ATTENUATORS, TEMPORARY (NON-REDIRECTIVE), TEST LEVEL 3 - 2 EACH

GENERAL NOTES

1. TRAFFIC CONTROL SHALL BE ERECTED AS SHOWN AND ACCORDING TO "TRAFFIC CONTROL AND PROTECTION, STANDARD 701321."
2. SEE SPECIAL PROVISIONS FOR ADDITIONAL TRAFFIC CONTROL REQUIREMENTS.
3. COORDINATE LOCATION OF SIGNALS WITH FINAL WORK AS DIRECTED BY THE ENGINEER.
4. CONSTRUCT TEMPORARY RUMBLE STRIPS AT LOCATIONS SHOWN ON STANDARD 701321.
5. ADDITIONAL SIGNAGE FOR SIDE-ROADS AND ENTRANCES SHALL BE INCLUDED IN THE COST OF STANDARD 701321.
6. THE DIMENSION SHOWN ON THE WIDTH RESTRICTION SIGN (W2-1102(O)-48) SHOWN ON STANDARD 701321 SHALL BE 12'-4" FOR STAGE I CONSTRUCTION.

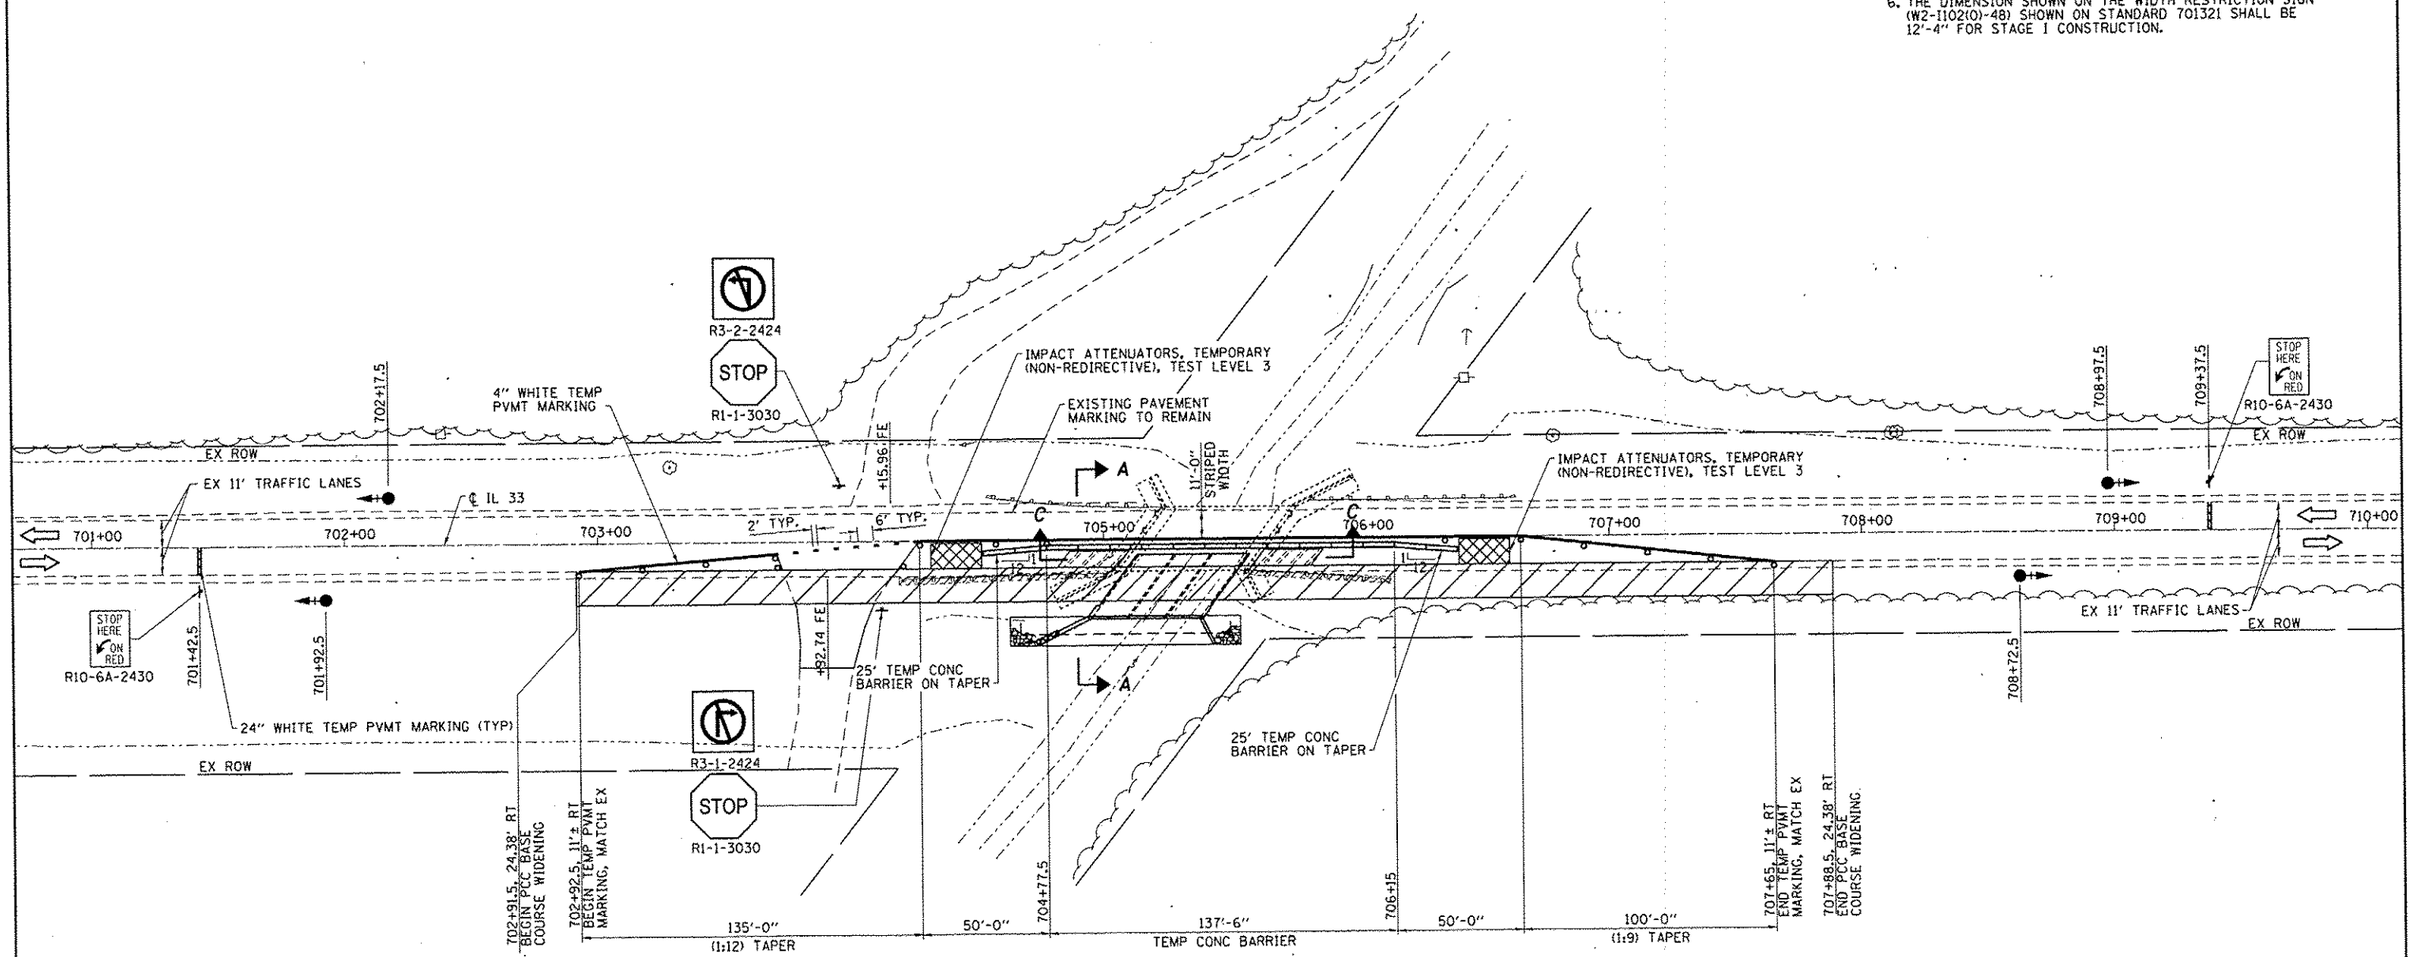

FILE NAME =	USER NAME = steffenmk	DESIGNED - DAJ	REVISED -	STATE OF ILLINOIS DEPARTMENT OF TRANSPORTATION	STAGE I CONSTRUCTION	F.A.P. RTE.	SECTION	COUNTY	TOTAL SHEETS	SHEET NO.
		DRAWN - HAS	REVISED -			781	109B-1	LAWRENCE	34	10
	PLOT SCALE = 0.1667 ' / in.	CHECKED - ELH	REVISED -					CONTRACT NO. 74105		
	PLOT DATE = 6/2/2014 1:39:27 PM	DATE - 06/11	REVISED -		SCALE: 1"=30'-0" SHEET NO. 1 OF 2 SHEETS STA. 700+68.65 TO STA. 710+13.64	FED. ROAD DIST. NO.	ILLINOIS	FED. AID PROJECT		