ESCA CONSULTANTS, INC.

FINAL SURVEY		BY	DATE
NOTE BOOK	SURVEYED		
	PLOTTED		
	TEMPLATE		
	AREAS		
NO.	AREAS CHECKED		

ORIGINAL SURVEY		BY	DATE
NOTE BOOK	SURVEYED		
	PLOTTED		
	TEMPLATE		
	AREAS		
NO.	AREAS CHECKED		

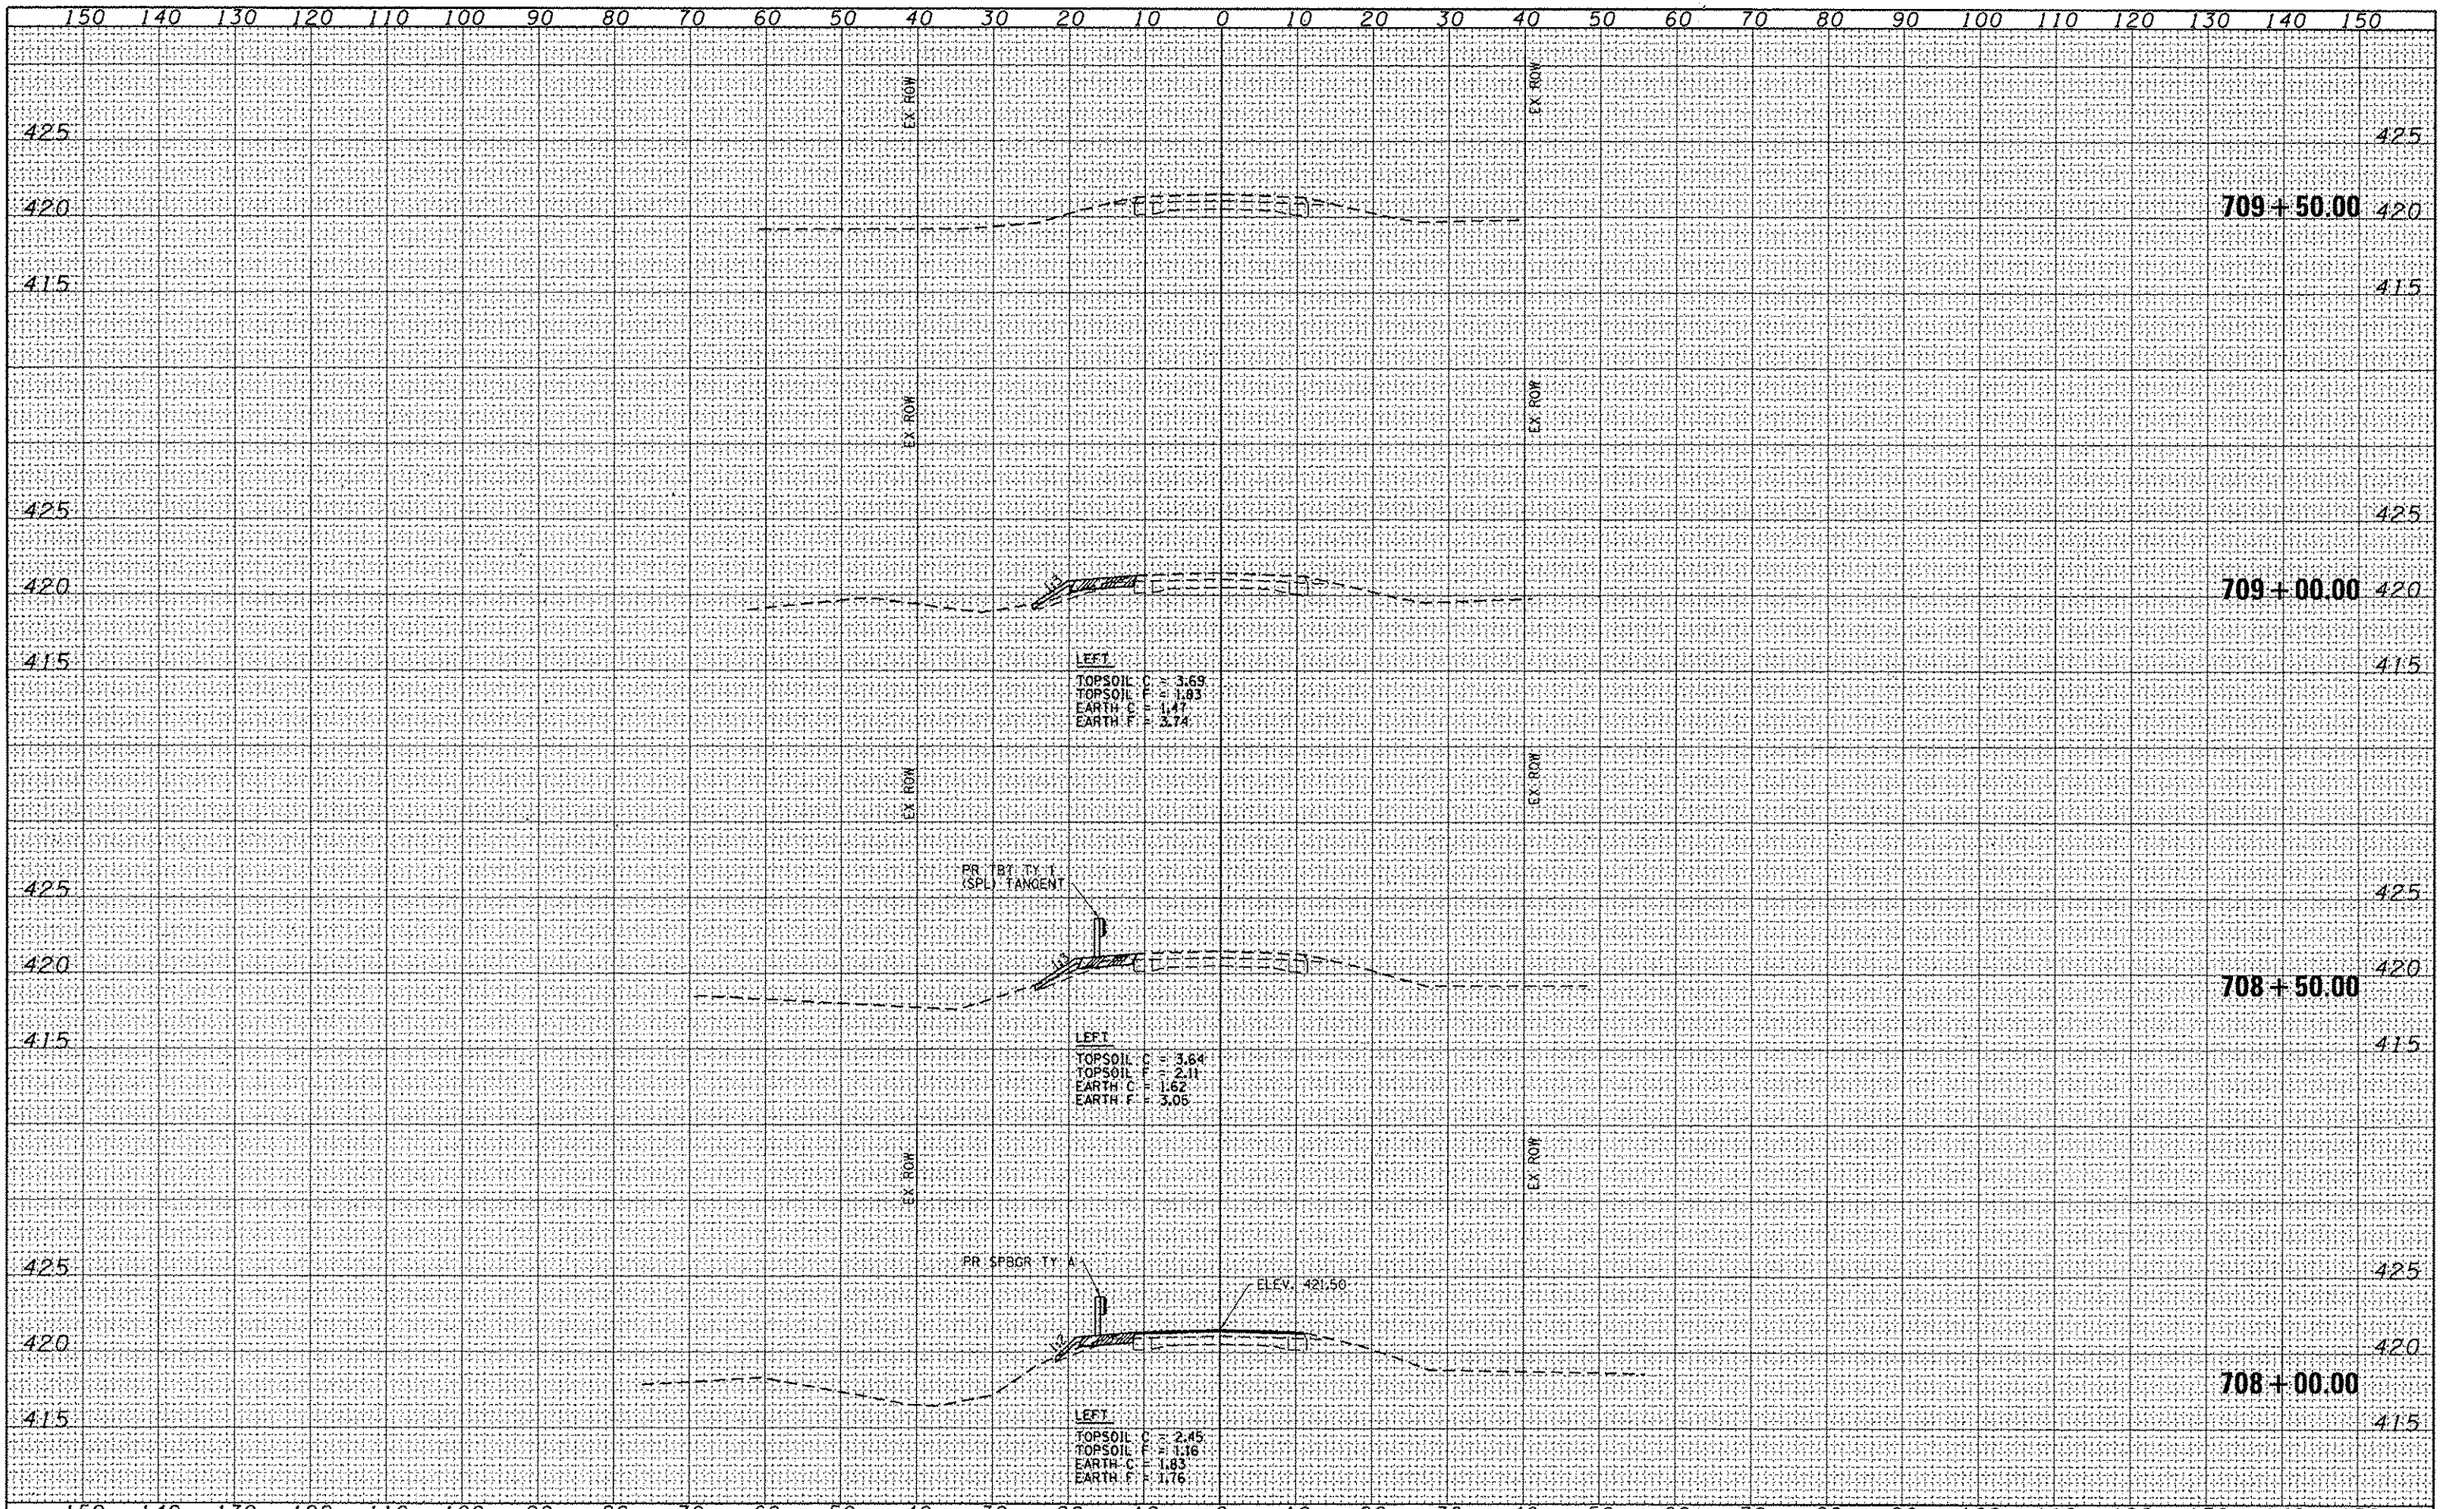

FILE NAME =	USER NAME = staffenmk	DESIGNED - DAJ	REVISED -
[illegible]		DRAWN - RJT/HAS	REVISED -
	PLOT SCALE = 20.0000 ' / in.	CHECKED - ELH	REVISED -
SCALES: (HORIZ) 1"=10' (VERT) 1"=5'	PLOT DATE = 6/2/2014 1:37:37 PM	DATE - 06/11	REVISED -

STATE OF ILLINOIS
DEPARTMENT OF TRANSPORTATION

FAP 781 (IL 33) CROSS SECTIONS

SCALE: AS SHOWN | SHEET NO. 5 OF 6 SHEETS | STA. 708+00 TO STA. 709+50

F.A.P. RTE.	SECTION	COUNTY	TOTAL SHEETS	SHEET NO.
781	109B-1	LAWRENCE	34	33
		CONTRACT NO. 74105		

FED. ROAD DIST. NO. | ILLINOIS | FED. AID PROJECT