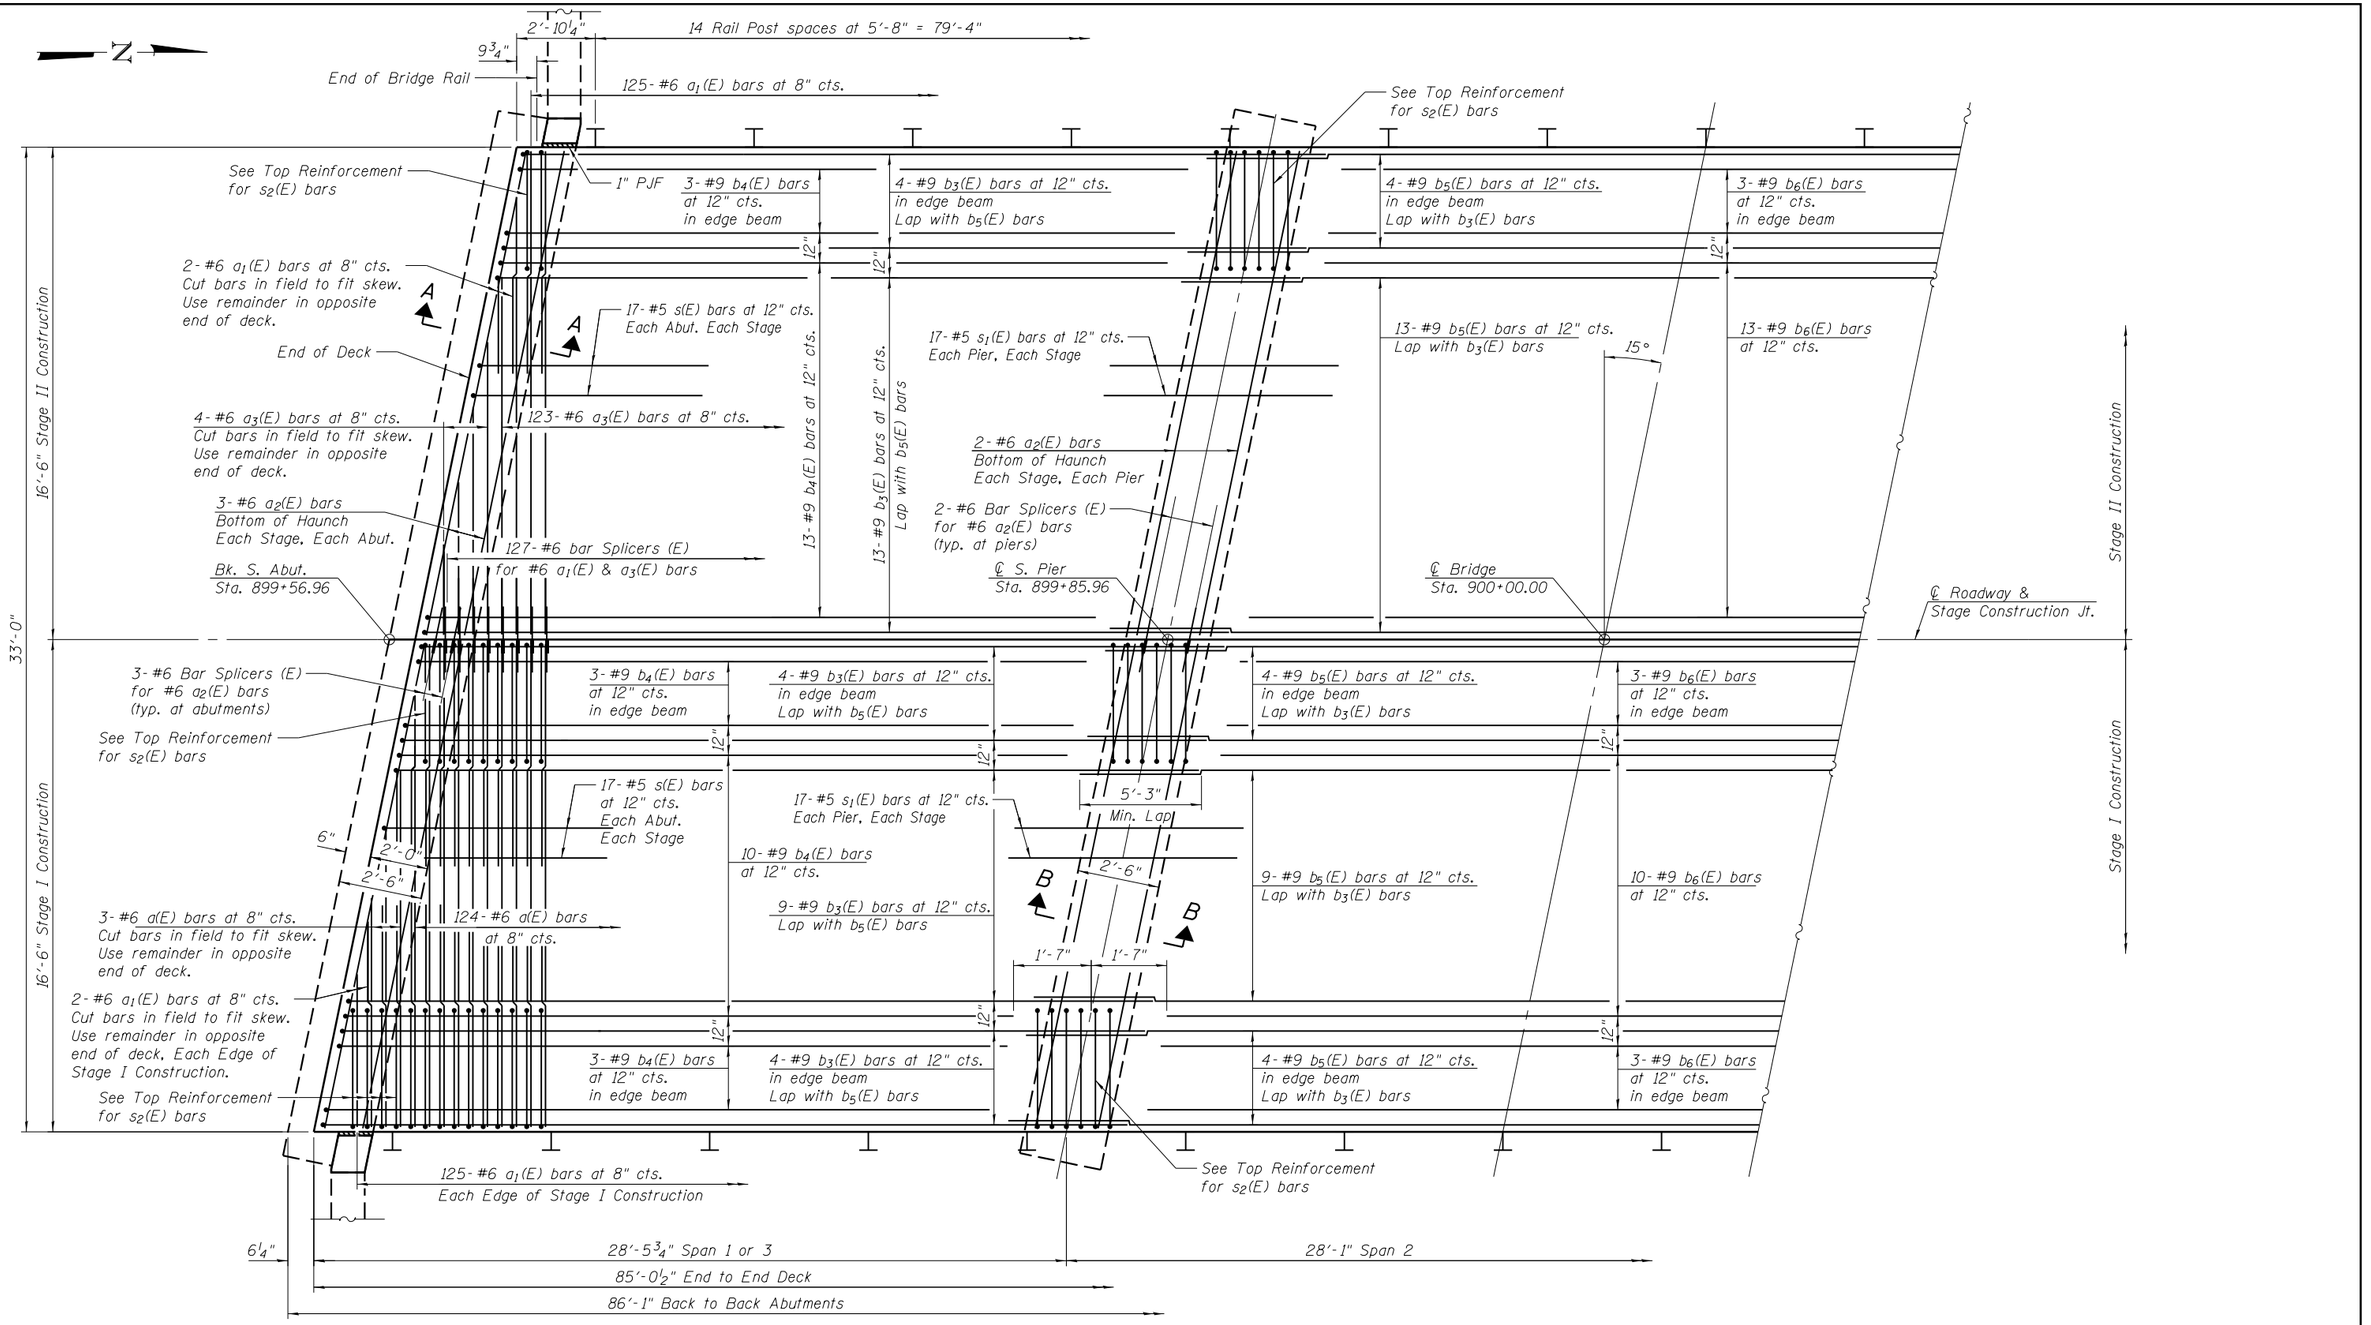

HALF PLAN-BOTTOM REINFORCEMENT

MINIMUM BAR LAP

#6 bar = 3'-6"
#9 bar = 5'-3"

Notes:
See Sheet 11 of 17 for superstructure details, Section A-A, Section B-B, and Bill of Material.

CEC Cummins Engineering Corporation Civil and Structural Engineering	JOB = 2223.8	DESIGNED - AAN	REVISED -
	FILE = 0150065-74167-09-11-Super.dgn	CHECKED - MDC	REVISED -
	DATE = 7/24/2014	DRAWN - SJS	REVISED -
		CHECKED - MDC	REVISED -

STATE OF ILLINOIS
DEPARTMENT OF TRANSPORTATION

BOTTOM-REINFORCEMENT
SUPERSTRUCTURE STRUCTURE NO. 015-0065
SHEET NO. 10 OF 17 SHEETS

F.A.S. RTE.	SECTION	COUNTY	TOTAL SHEETS	SHEET NO.
673	2BR	COLES	24	17
		CONTRACT NO. 74167		
	ILLINOIS FED. AID PROJECT			