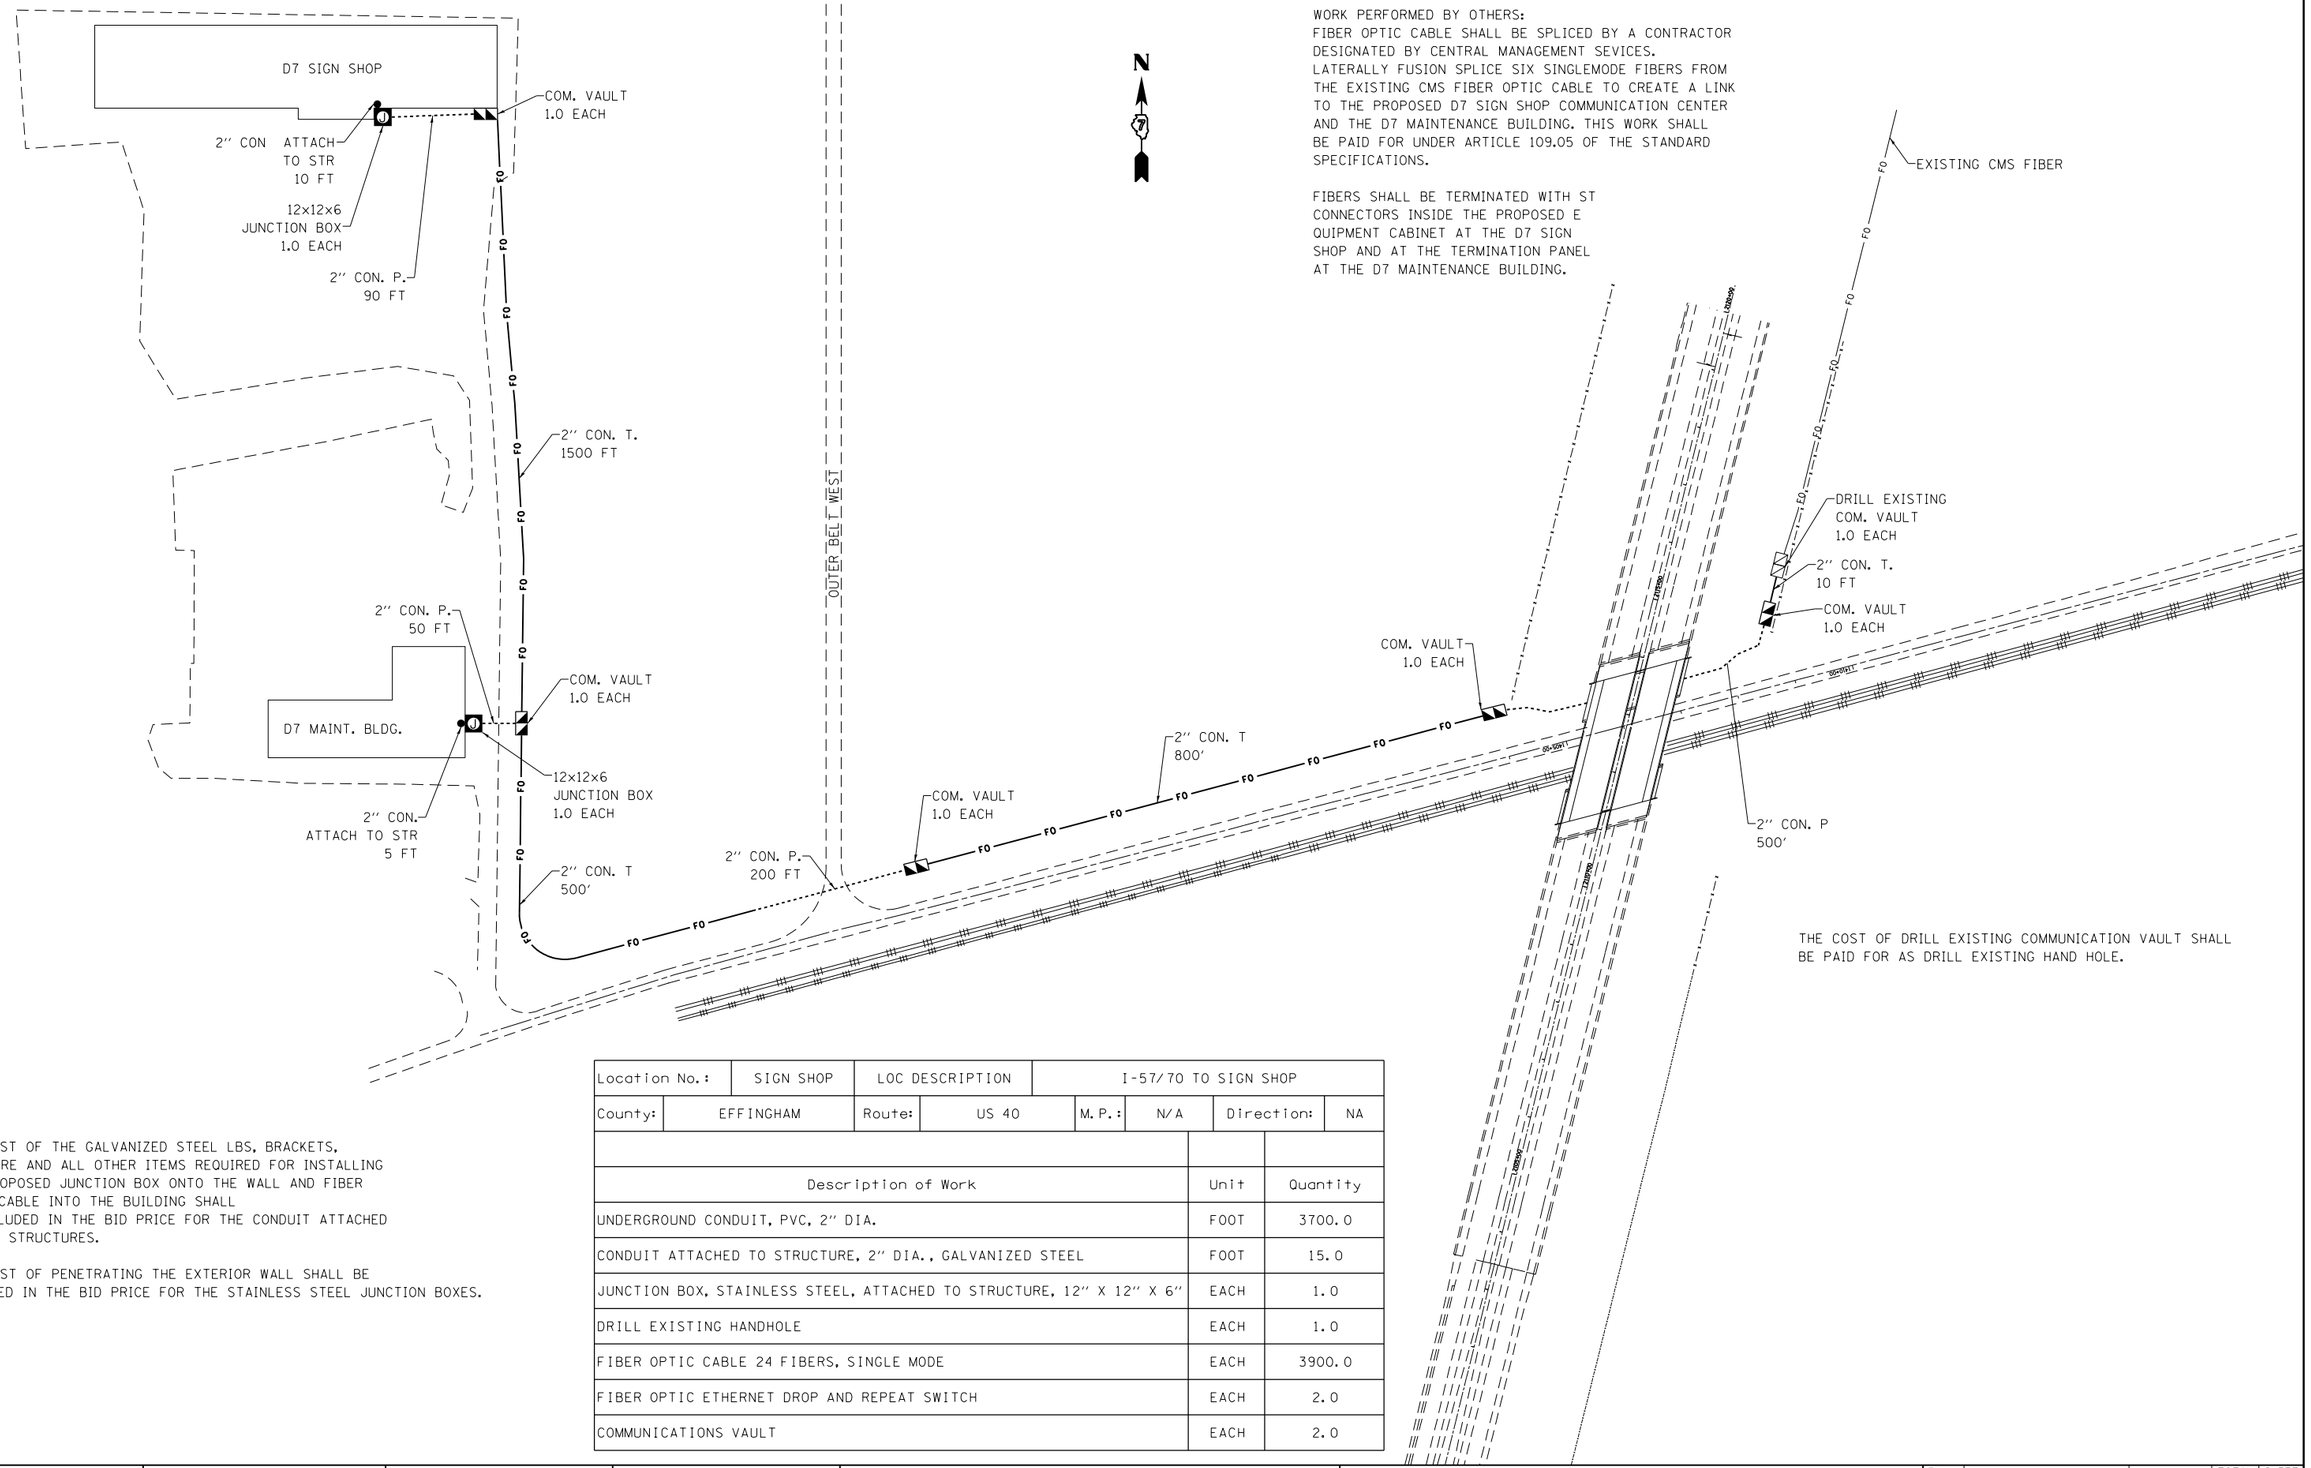

THE COST OF THE GALVANIZED STEEL LBS, BRACKETS, HARDWARE AND ALL OTHER ITEMS REQUIRED FOR INSTALLING THE PROPOSED JUNCTION BOX ONTO THE WALL AND FIBER OPTIC CABLE INTO THE BUILDING SHALL BE INCLUDED IN THE BID PRICE FOR THE CONDUIT ATTACHED TO THE STRUCTURES.

THE COST OF PENETRATING THE EXTERIOR WALL SHALL BE INCLUDED IN THE BID PRICE FOR THE STAINLESS STEEL JUNCTION BOXES.

Location No.:	SIGN SHOP	LOC DESCRIPTION	I-57/70 TO SIGN SHOP
County:	EFFINGHAM	Route: US 40	M.P.: N/A	Direction: NA

Description of Work	Unit	Quantity
UNDERGROUND CONDUIT, PVC, 2" DIA.	FOOT	3700.0
CONDUIT ATTACHED TO STRUCTURE, 2" DIA., GALVANIZED STEEL	FOOT	15.0
JUNCTION BOX, STAINLESS STEEL, ATTACHED TO STRUCTURE, 12" X 12" X 6"	EACH	1.0
DRILL EXISTING HANDHOLE	EACH	1.0
FIBER OPTIC CABLE 24 FIBERS, SINGLE MODE	EACH	3900.0
FIBER OPTIC ETHERNET DROP AND REPEAT SWITCH	EACH	2.0
COMMUNICATIONS VAULT	EACH	2.0

FILE NAME = c:\pw_work\pwidot\teasleyck\d0360593\D7 74643-sht-plan.dgn	USER NAME = teasleyck	DESIGNED -	REVISED -
		DRAWN -	REVISED -
	PLOT SCALE = 200.0000 ' / in.	CHECKED -	REVISED -
Default	PLOT DATE = 6/26/2014	DATE -	REVISED -

STATE OF ILLINOIS
DEPARTMENT OF TRANSPORTATION

West Yard/Sign Shop and I57/70 Bridge over Rt 40

SCALE: | SHEET OF SHEETS | STA. | TO STA.

F.A. RTE.	SECTION	COUNTY	TOTAL SHEETS	SHEET NO.
	D7 ITS 2014	VARIOUS	72	29
		CONTRACT NO. 74643		
	ILLINOIS	FED. AID PROJECT		