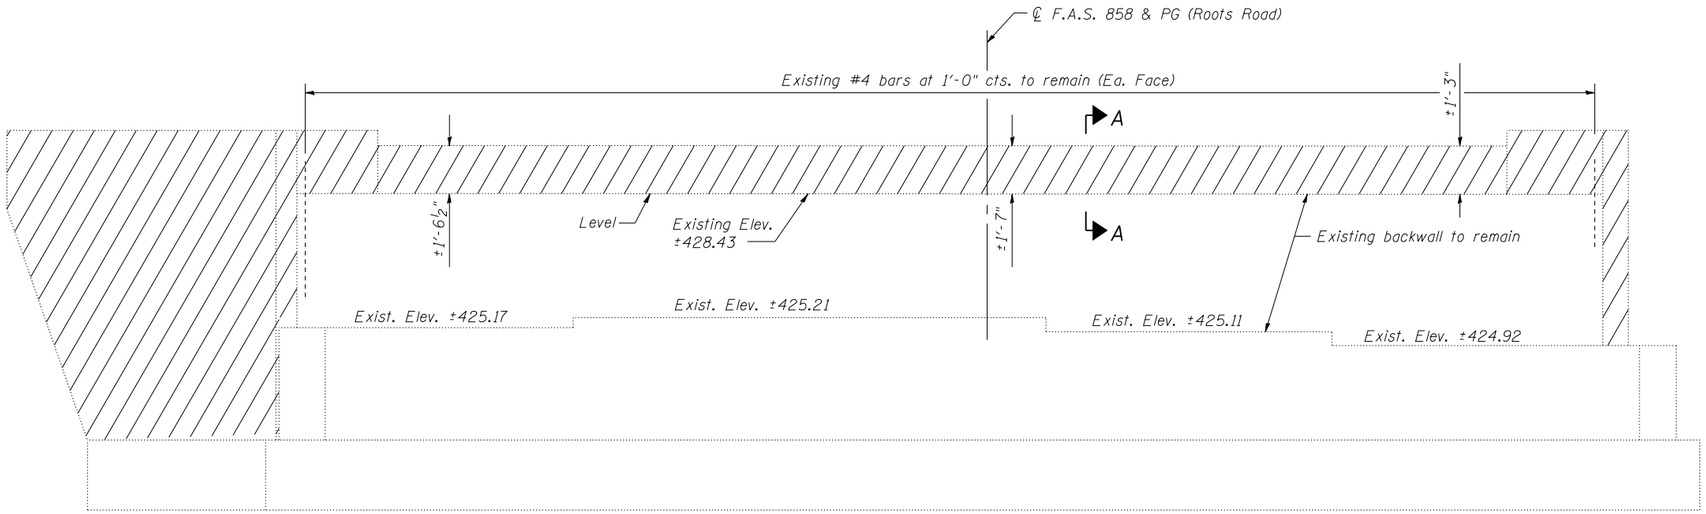


## ELEVATION

(E. Abut. Looking East)

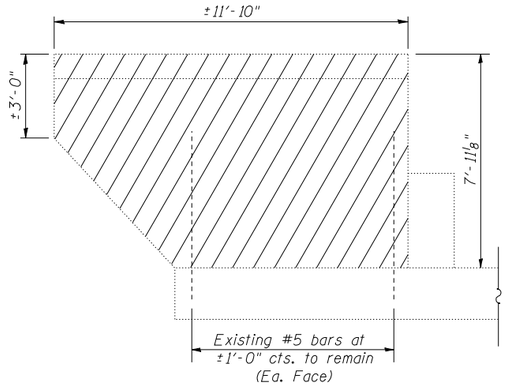


## NORTH WING WALL

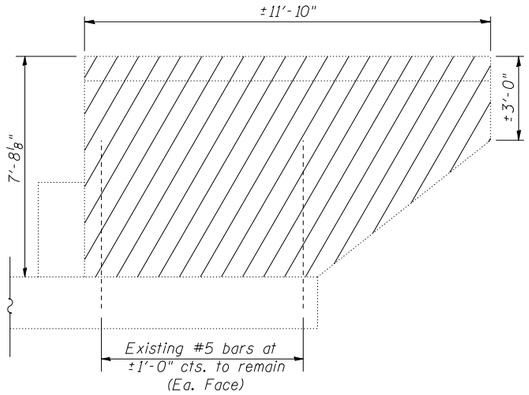


## SOUTH WING WALL

## LEGEND

Indicates Concrete Removal

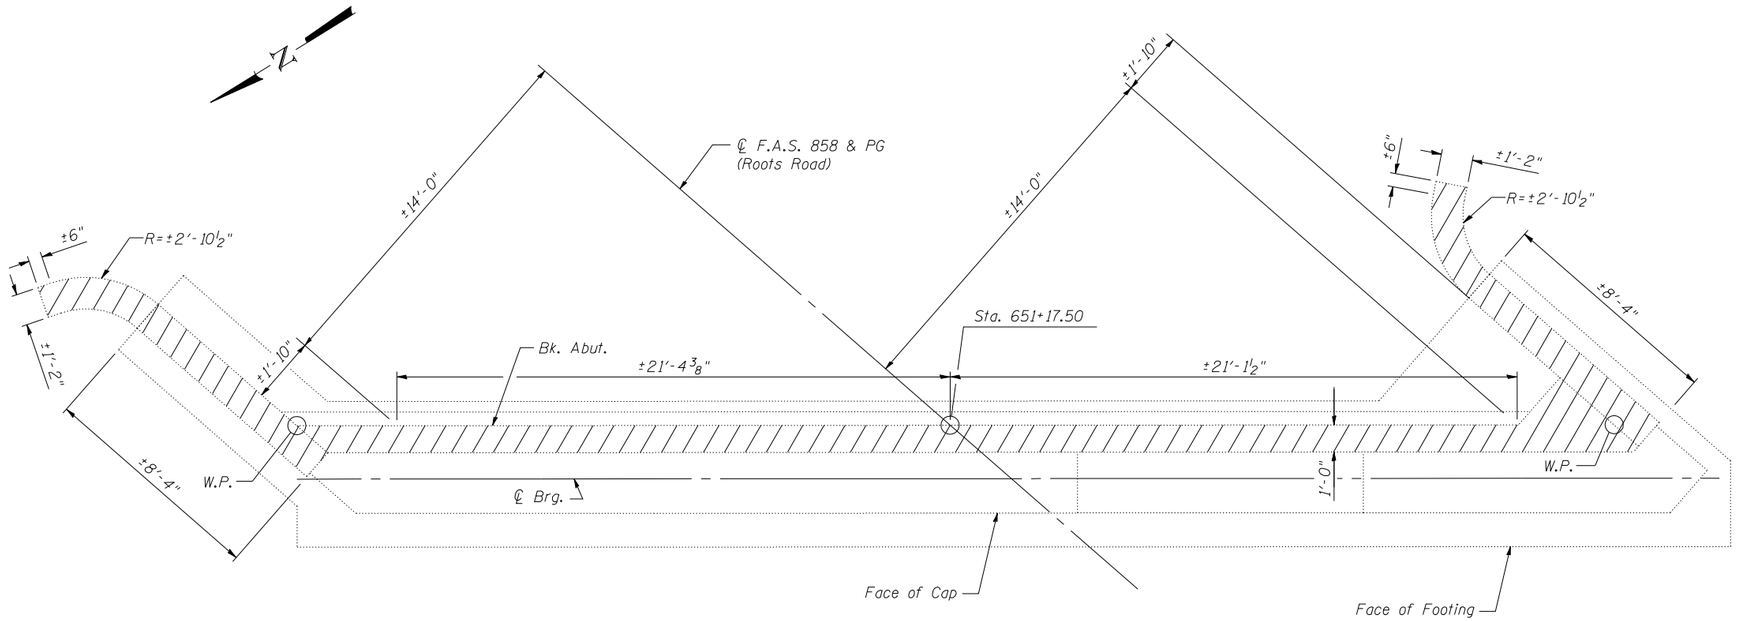


## PLAN

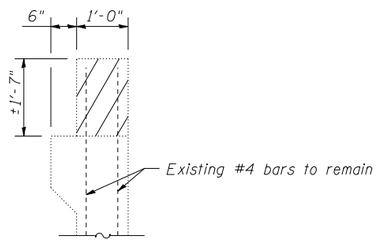


## SECTION A-A

## BILL OF MATERIAL

| Item | Unit | Total |
|---|---|---|
| Concrete Removal | Cu. Yd. | 9.4 |
| | | |

*Notes:*

*Existing reinforcement at the abutments shall be cleaned and incorporated into the new construction. Cost included with Concrete Removal.*

*Any reinforcement bars that are damaged during concrete removal operations shall be repaired or replaced using an approved bar splicer or anchorage system. Cost included in Concrete Removal.*


BERNARDIN • LOCHMUELLER & ASSOCIATES, INC.
3 OAK DRIVE
MARYVILLE, ILLINOIS 62062
PHONE (618) 288-4888
FAX (618) 288-4888


| | | | |
|---|---|---|---|
| FILE NAME = ...\sheet 17 ( E Abut Conc Rem).dgn | USER NAME = bselbel | DESIGNED - BB | REVISED - |
| | Illinois Design Firm Number 184.001670 | CHECKED - ACS | REVISED - |
| | PLOT SCALE = | DRAWN - WJS | REVISED - |
| | PLOT DATE = 1/1/34 PM 12/20/2011 | CHECKED - CJF | REVISED - |

**STATE OF ILLINOIS**
**DEPARTMENT OF TRANSPORTATION**

**EAST ABUTMENT CONCRETE REMOVAL**
**STRUCTURE NO. 079-0020**
SHEET NO. 17 OF 26 SHEETS

| F.A.S. RTE. | SECTION | COUNTY | TOTAL SHEETS | SHEET NO. |
|---|---|---|---|---|
| 858 | 12VB-11 | RANDOLPH | 72 | 63 |
| | | CONTRACT NO. 76409 | | |
| | ILLINOIS | FED. AID PROJECT | | |