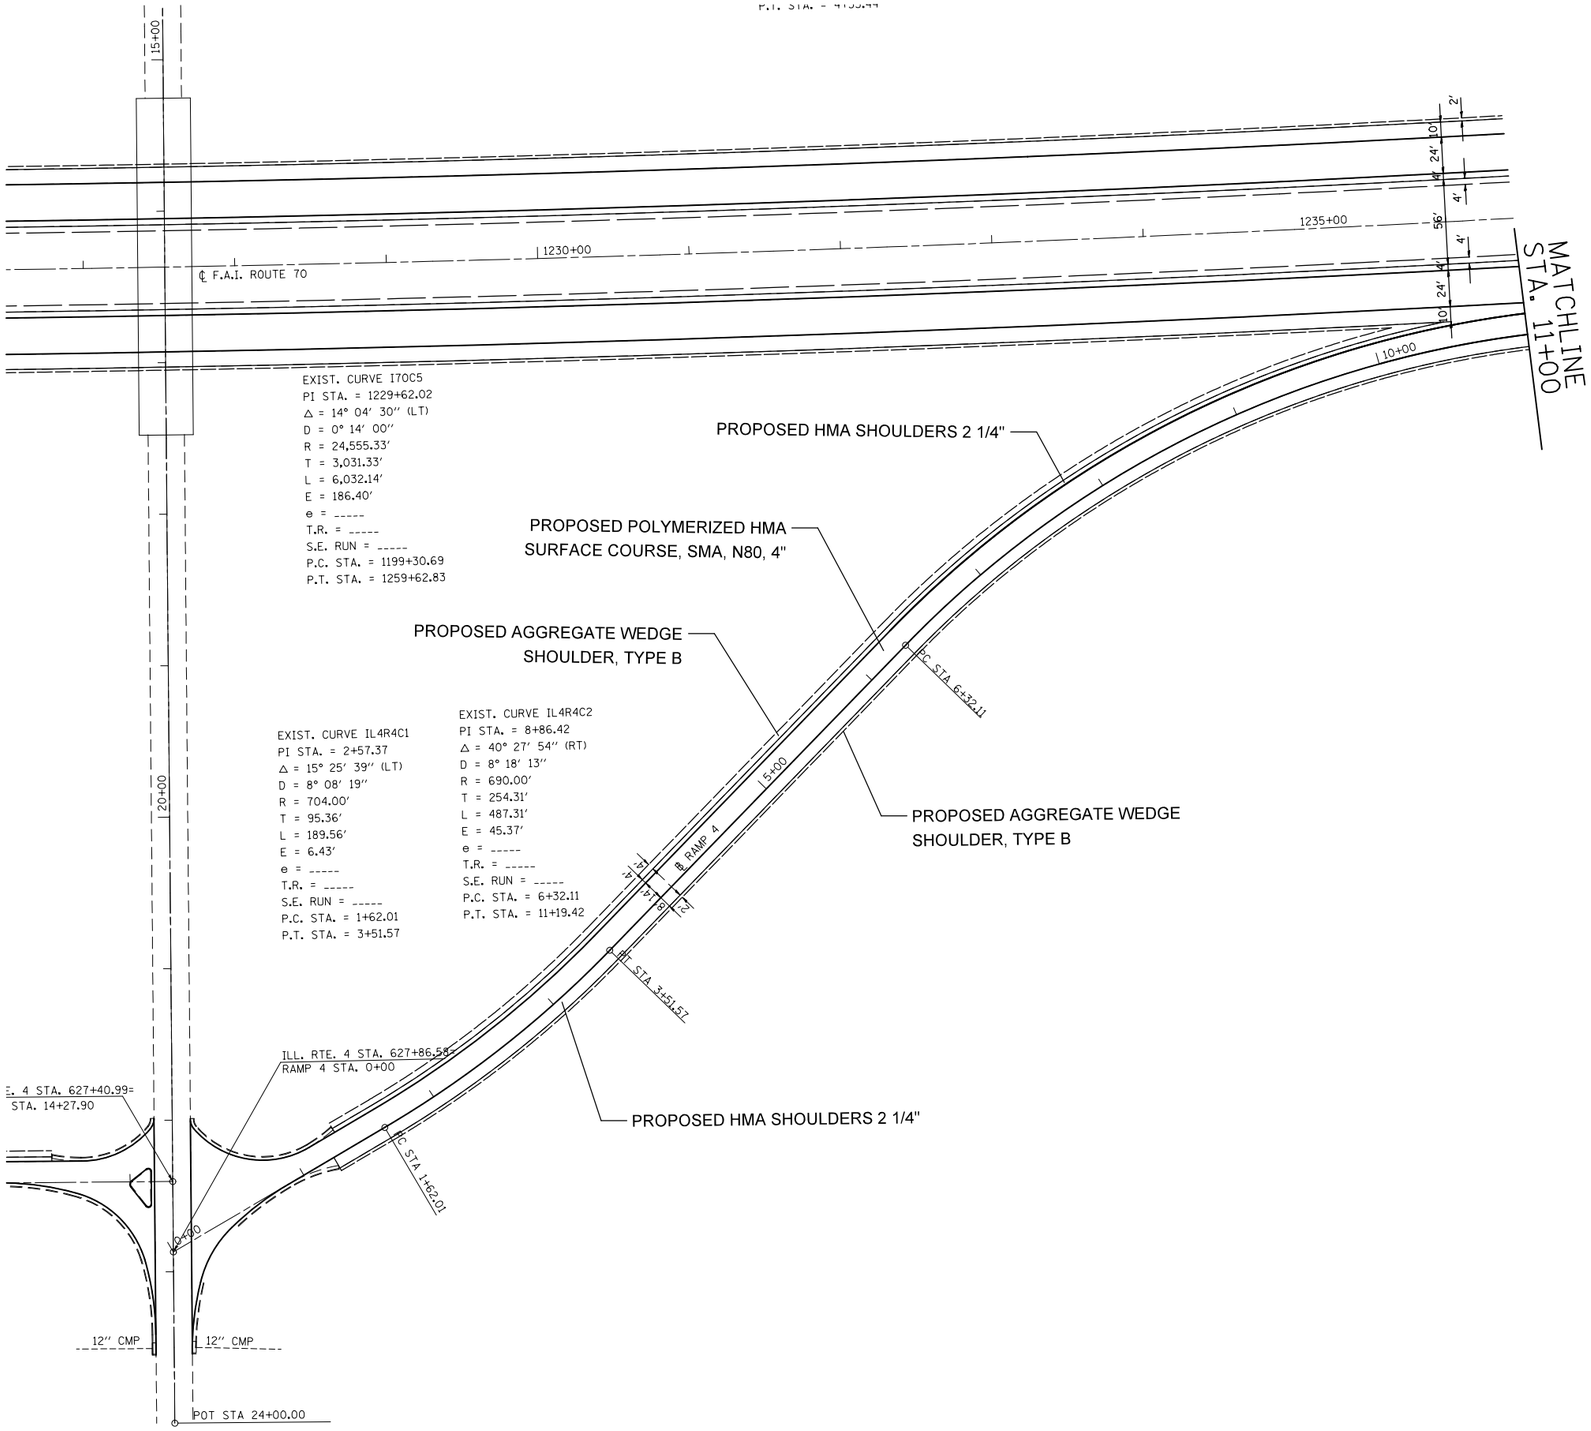

FILE NAME =	USER NAME = millerraj	DESIGNED -	REVISED -	STATE OF ILLINOIS DEPARTMENT OF TRANSPORTATION	IL 4 RAMPS IV DETAIL	F.A.I RTE.	SECTION	COUNTY	TOTAL SHEETS	SHEET NO.
c:\pw_work\pwidot\millerraj\d0279918\d876f13-sht-plan.dgn		DRAWN -	REVISED -			70	60-(11,12)RS-3	MADISON	242	84
	PLOT SCALE = 100.0000 ′ / in.	CHECKED -	REVISED -					CONTRACT NO. 76F13		
	PLOT DATE = 6/27/2014	DATE -	REVISED -		SCALE: 20 / SHEET NO. 46 OF 49 SHEETS / STA. / TO STA.	FED. ROAD DIST. NO.	ILLINOIS	FED. AID PROJECT		