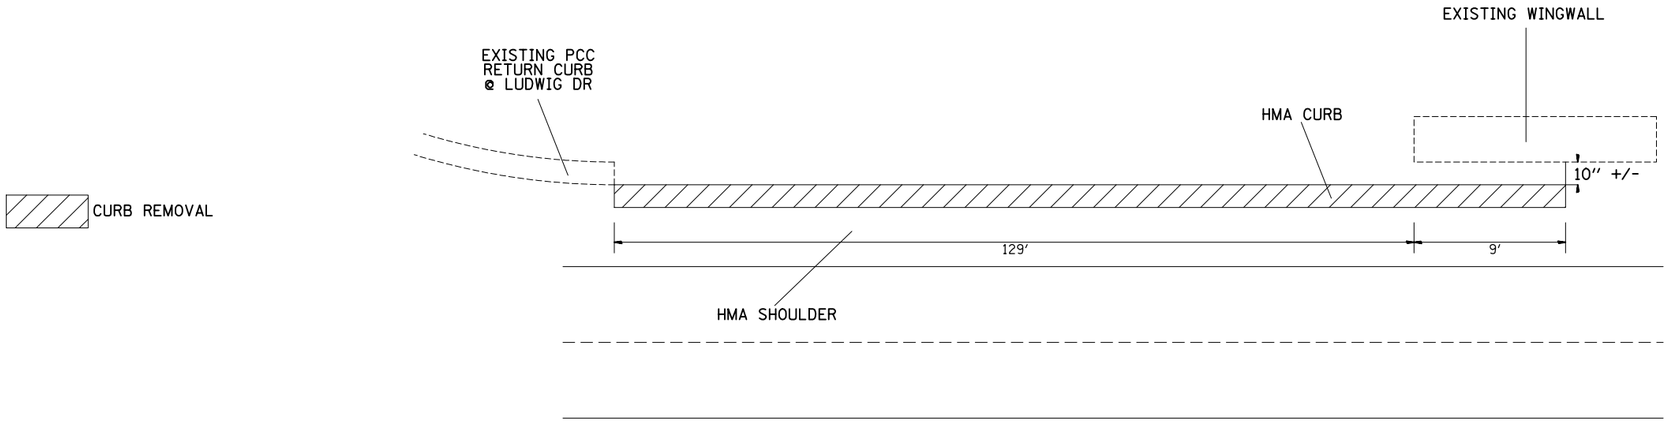

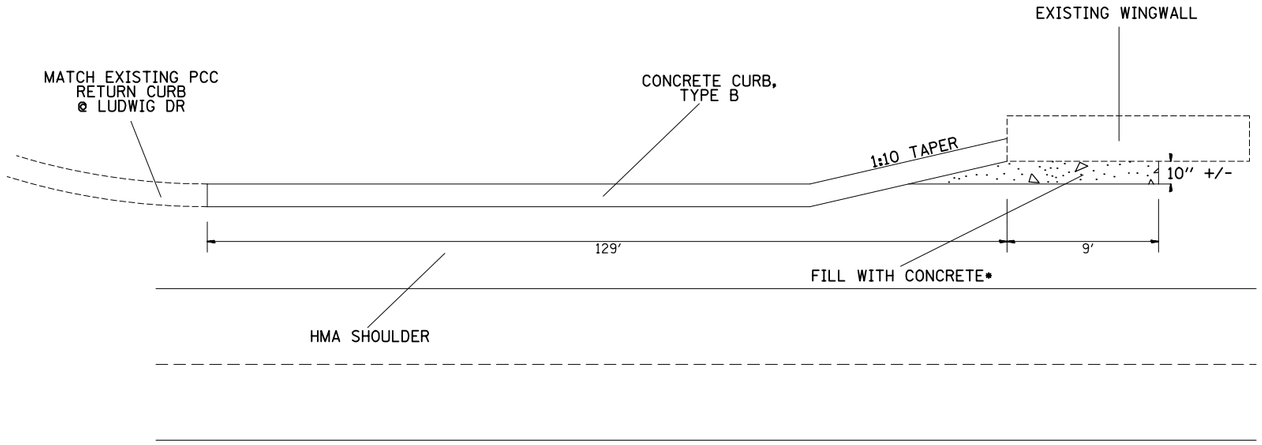

PCC CURB DETAIL
STA. 363+50 LT

NOT TO SCALE

* THE COST OF FILLING THE GAP BETWEEN THE WINGWALL AND THE CURB REMOVAL WITH CONCRETE SHALL BE INCLUDED IN THE COST OF CONCRETE CURB, TYPE B.

FILE NAME = $FILEL$	USER NAME = $USER$	DESIGNED - ___	REVISED - ___
		DRAWN - ___	REVISED - ___
	PLOT SCALE = $SCALE$	CHECKED - ___	REVISED - ___
	PLOT DATE = $DATE$	DATE - _____	REVISED - ___

STATE OF ILLINOIS
DEPARTMENT OF TRANSPORTATION

DETAIL SHEET

SCALE: _____ | SHEET NO. 2 OF 2 SHEETS | STA. _____ TO STA. _____

F.A.P. RTE.	SECTION	COUNTY	TOTAL SHEETS	SHEET NO.
600	(130-1, 130-2)RS-2	ST CLAIR	36	25
		CONTRACT NO. 76G55		
FED. ROAD DIST. NO. _	ILLINOIS	FED. AID PROJECT		