NOTE: EXISTING PAVEMENT IS 26' E-E.

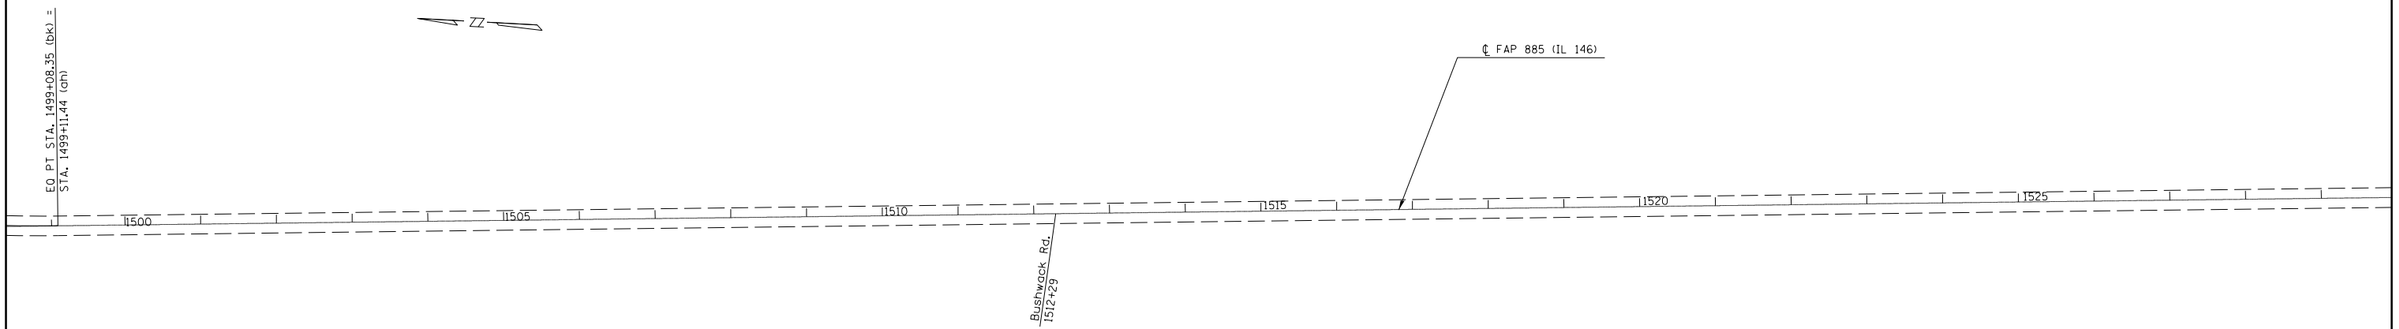

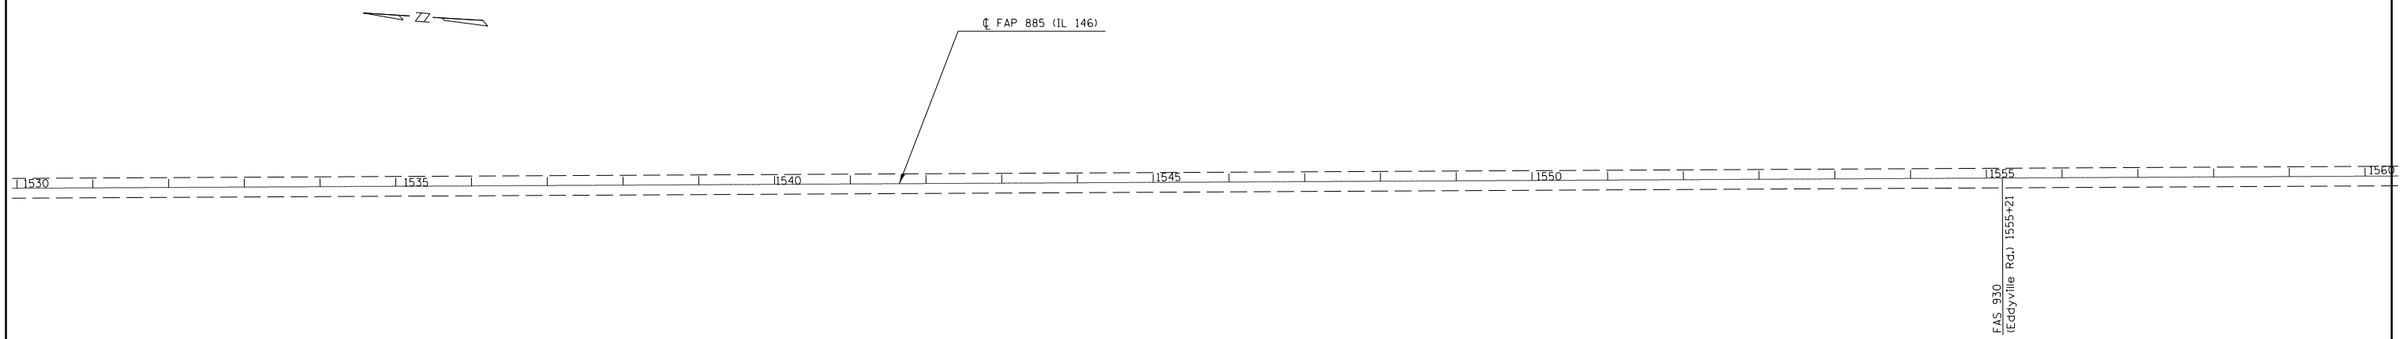

FILE NAME = c:\pw_work\pwidot\mccordkr\d0402536\78339-sht-plan.dgn	USER NAME = mccordkr	DESIGNED -	REVISED -
		DRAWN -	REVISED -
	PLOT SCALE = 200.0000 ' / in.	CHECKED -	REVISED -
Default	PLOT DATE = 6/27/2014	DATE -	REVISED -

STATE OF ILLINOIS
DEPARTMENT OF TRANSPORTATION

PLAN LAYOUT #6

SCALE: | SHEET OF SHEETS | STA. TO STA.

F.A.P. RTE.	SECTION	COUNTY	TOTAL SHEETS	SHEET NO.
885	7RS-3,6RS-7	POPE/HARDIN	28	22
		CONTRACT NO. 78339		
	ILLINOIS FED. AID PROJECT			