TYPICAL SECTION #3

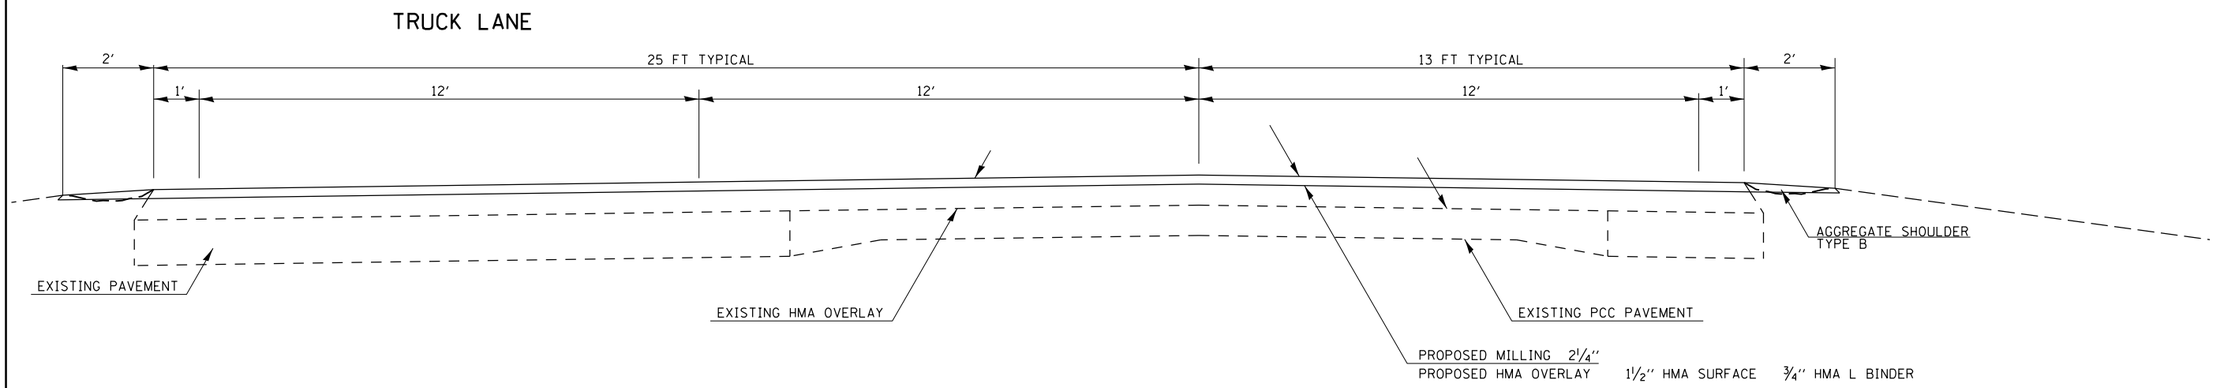

STATION 1199+05 TO STATION 1200+96 (TRANSITION)
STATION 1200+96 TO STATION 1252+92 (FULL WIDTH)
STATION 1252+92 TO STATION 1255+04 (TRANSITION)
APPLIES TO ALL LOCATION WITHIN THESE STATION LIMITS
EXCEPT AS NOTED ON TYPICAL #4

TYPICAL SECTION #3

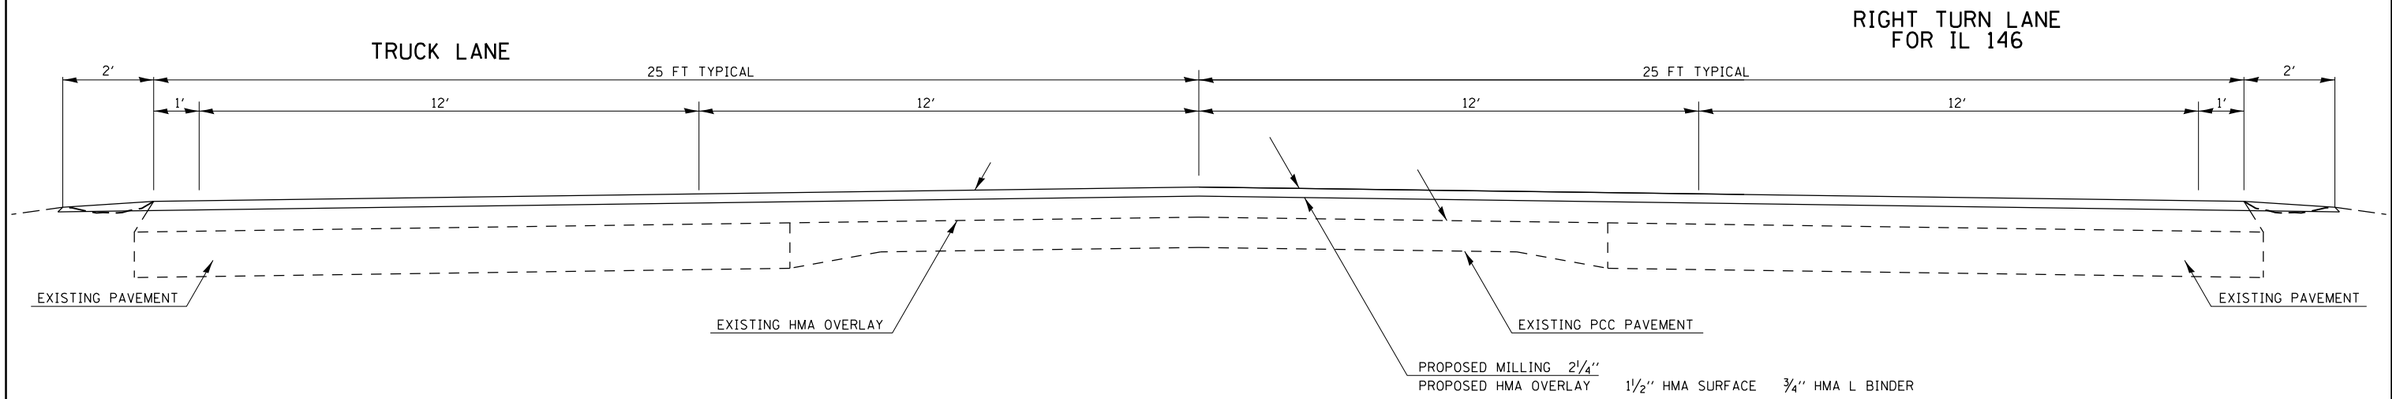

STATION 1239+50 TO STATION 1240+80 (TRANSITION)
STATION 1240+80 TO STATION 1242+00 (FULL WIDTH)
STATION 1242+00 TO STATION 1243+27.2 (VARIES)

FILE NAME = c:\pw_work\pwidot\leftwichdl\d0402008\78438-shta-cvr_soq_index.dgn	USER NAME = $USER$	DESIGNED -	REVISED -
	PLOT SCALE = 100.0000 ' / in.	DRAWN -	REVISED -
$MODELNAME$	PLOT DATE = 6/27/2014	CHECKED -	REVISED -
		DATE -	REVISED -

STATE OF ILLINOIS
DEPARTMENT OF TRANSPORTATION

TYPICAL SECTIONS

SCALE: | SHEET 2 OF 3 SHEETS | STA. | TO STA.

F.A.P. RTE.	SECTION	COUNTY	TOTAL SHEETS	SHEET NO.
782	114RS-3,115RS-4	HARDIN	17	8
		CONTRACT NO. 78438		
	ILLINOIS FED. AID PROJECT			