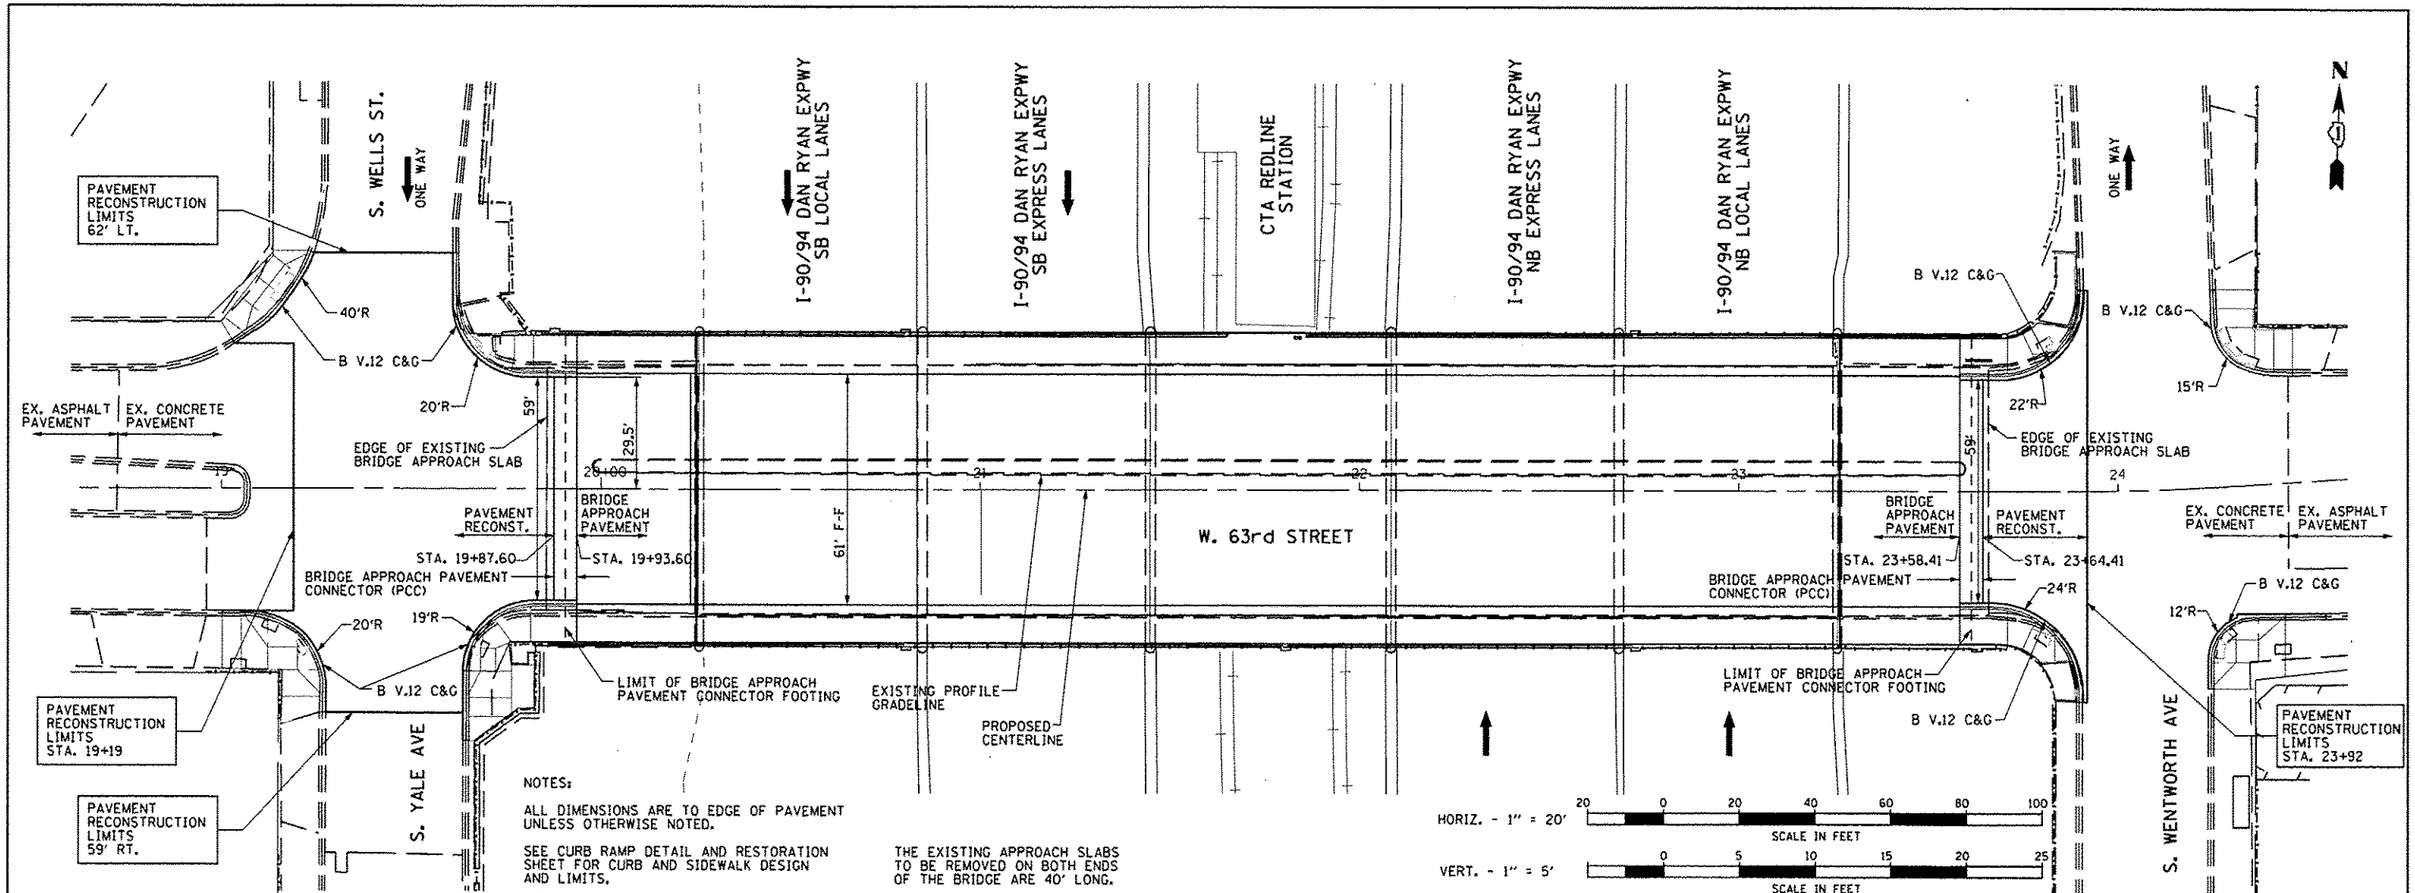

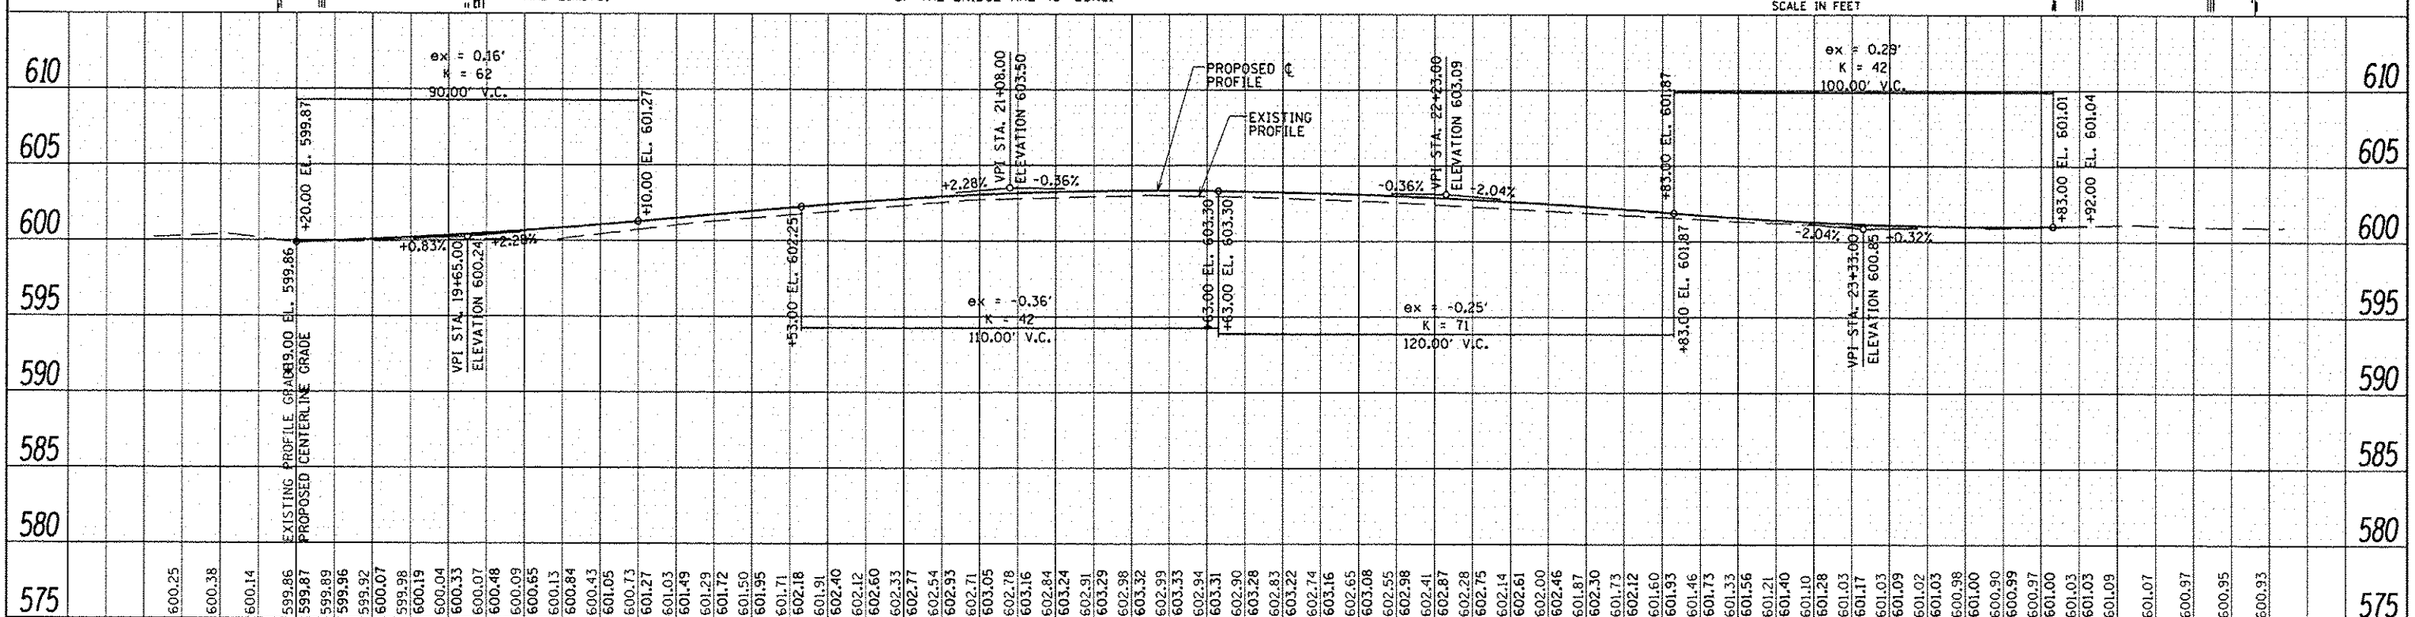

FILE NAME = H:\Jobs2011\20113022\CAD\Site\dgn\00\D160J15-sht-plnprf01.dgn	USER NAME = 0766	DESIGNED - JSO	REVISED -
	PLOT SCALE = 40.0000 ' / IN.	DRAWN - HJM	REVISED -
	PLOT DATE = 5/21/2013	CHECKED - TNS	REVISED -
		DATE -	REVISED -

STATE OF ILLINOIS
DEPARTMENT OF TRANSPORTATION

63rd STREET BRIDGE REPLACEMENT
PLAN & PROFILE

SCALE: 1"=20' | SHEET NO. OF SHEETS | STA. TO STA.

F.A. RTE.	SECTION	COUNTY	TOTAL SHEETS	SHEET NO.
94	1920-B	COOK	117	11

CONTRACT NO. 60J15

ILLINOIS FED. AID PROJECT