CIVIL ENGINEERING CONSULTANTS
RWA
Regina Webster & Associates, Inc.
8619 W. Bryn Mawr Ave., Suite 602
Chicago, IL 60631-3551
773-283-2600 Fax: 773-283-2602
www.RWAengineers.com

N

20 0 20 40
SCALE: 1" = 20'-0"

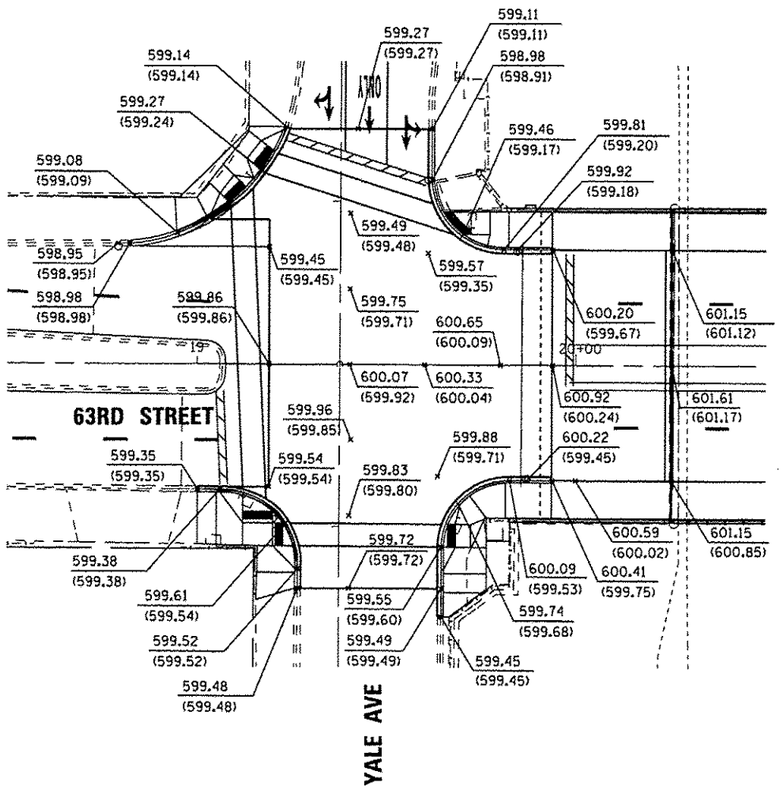

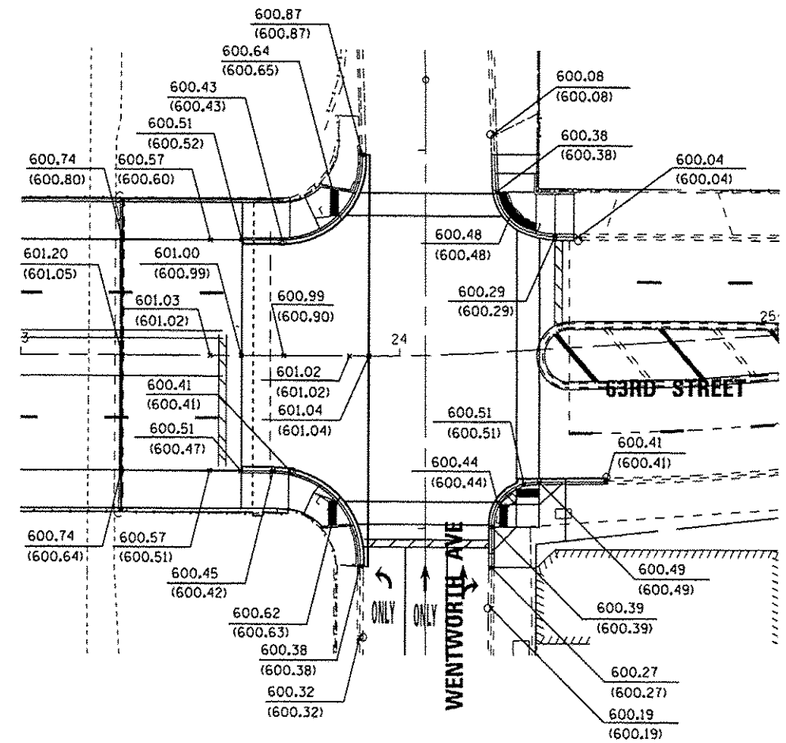

NOTES:

1. FOR ADA CURB RAMP DETAILS, SEE SHEETS 120-123.
2. FOR PAVEMENT ELEVATIONS ON BRIDGE DECK SEE BRIDGE PLANS, SHEETS 60-117.

LEGEND

600.32	PROPOSED PAVEMENT ELEVATION
(600.32)	EXISTING PAVEMENT ELEVATION
○	CATCH BASIN

FILE NAME = K:\Projects\11847\DesignCAD\Sheet Files\60JPVMTelev.dgn	USER NAME = $USER$	DESIGNED - KMM	REVISED -
		DRAWN - LV	REVISED -
	PLOT SCALE = $SCALE$	CHECKED - JDH	REVISED -
	PLOT DATE = 5/15/2013	DATE - 02-22-2012	REVISED -

STATE OF ILLINOIS
DEPARTMENT OF TRANSPORTATION

PAVEMENT ELEVATIONS PLAN
63RD ST & YALE AVE, 63RD ST & WENTWORTH AVE

SCALE: 1"=20' | SHEET NO. OF SHEETS | STA. TO STA.

F.A.I. RTE.	SECTION	COUNTY	TOTAL SHEETS	SHEET NO.
94	1920-B	COOK	137	119
		CONTRACT NO. 60J15		
		ILLINOIS FED. AID PROJECT		