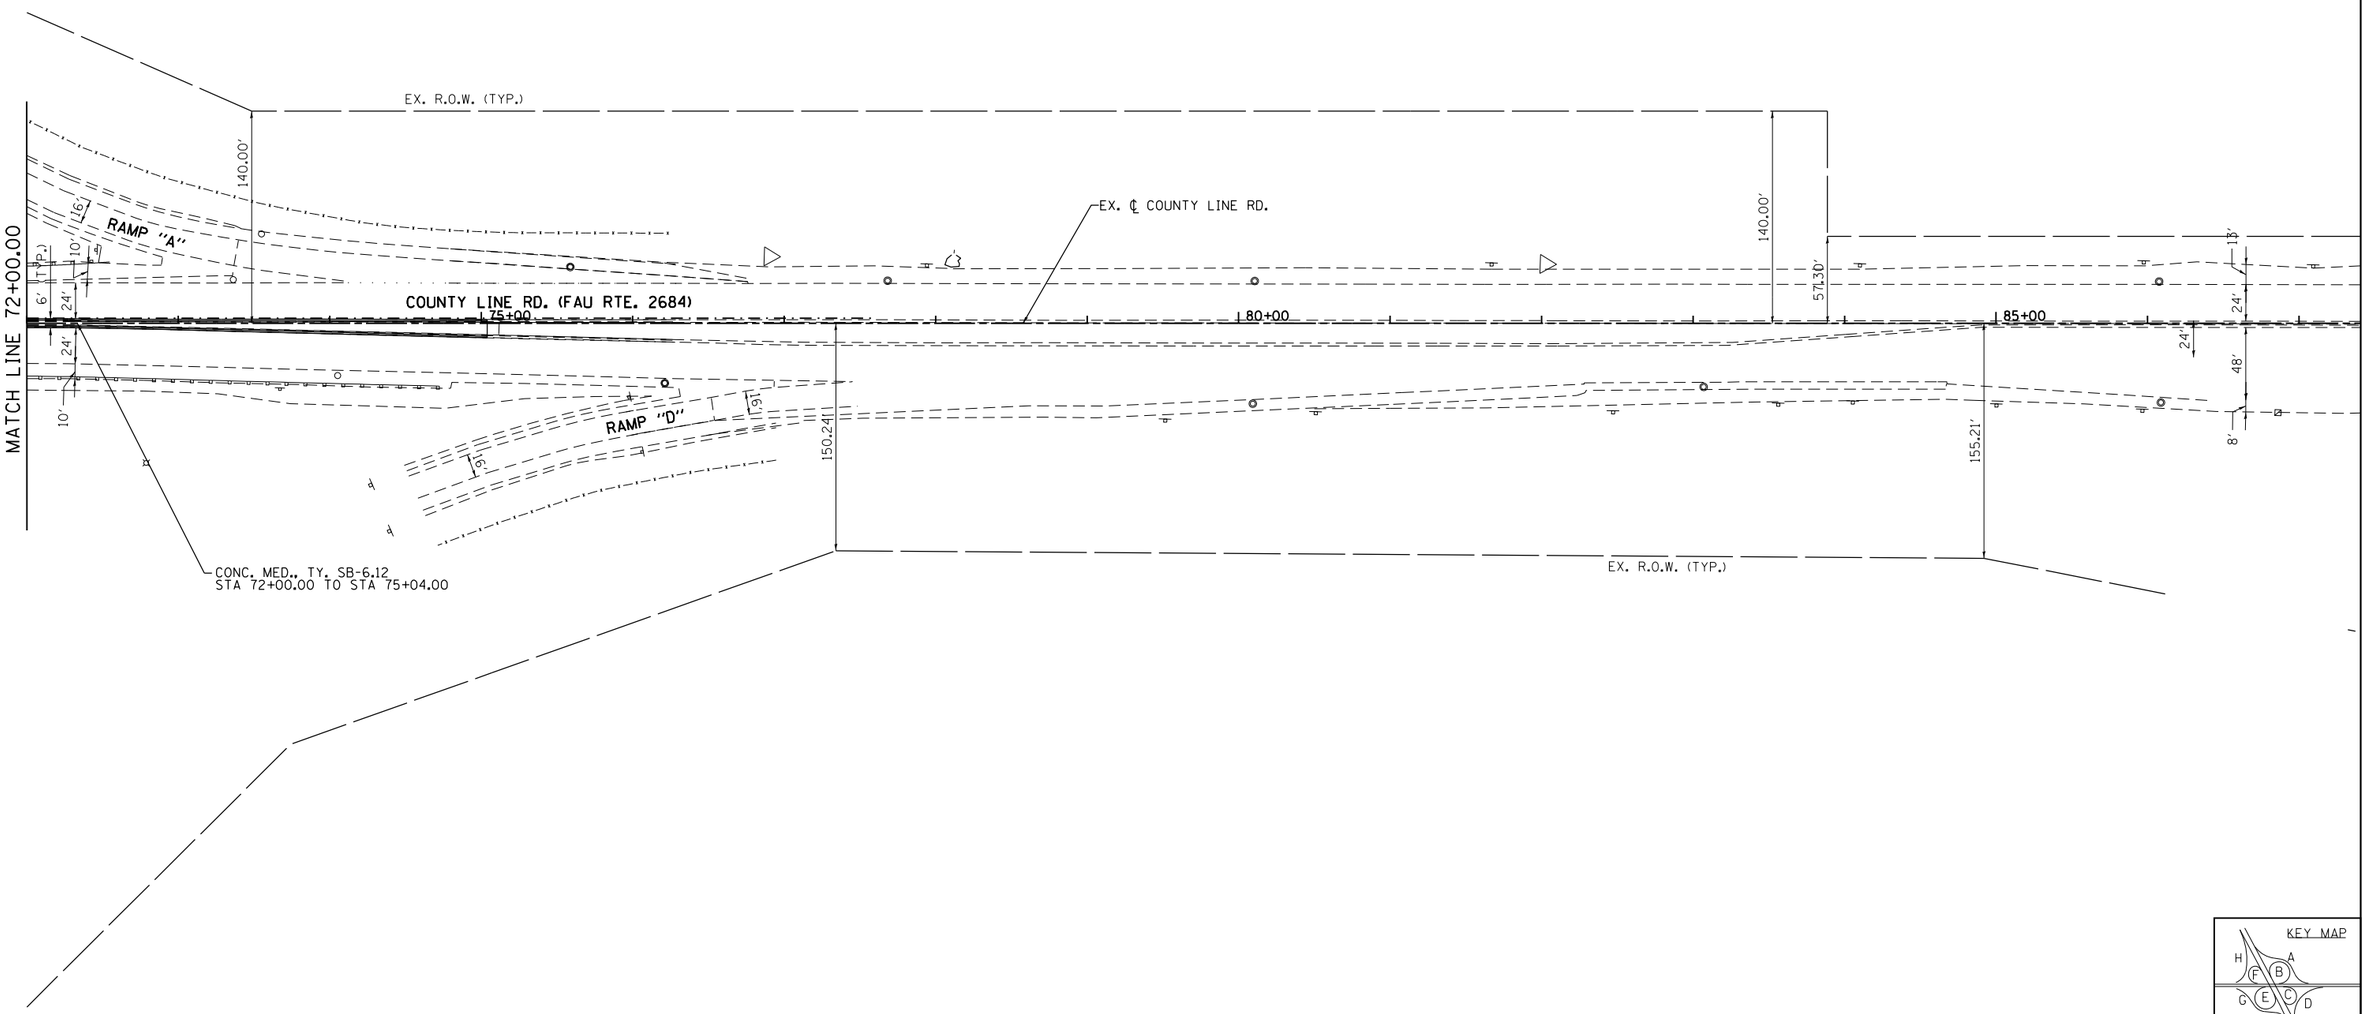

FILE NAME = S:\JOL\16300-6399\6346\028\Micros\CADD Sheets\PE60K77-sht-plan3.dgn

STRAND ASSOCIATES®
1170 SOUTH HOUBOLT ROAD
JOLIET, ILLINOIS 60431
(815) 744-4200

USER NAME = dennisw	DESIGNED - MAG	REVISED -	
MODEL NAME = Default	DRAWN - DJW	REVISED -	
PLOT SCALE = 100.0000 ' / in.	CHECKED - DWG	REVISED -	
PLOT DATE = 1/30/2013	DATE - 01-24-13	REVISED -	

STATE OF ILLINOIS
DEPARTMENT OF TRANSPORTATION

PLAN

SCALE: 1" = 50' | SHEET 3 OF 3 SHEETS | STA. 72+00.00 TO STA. 87+00.00

F.A.I. RTE.	SECTION	COUNTY	TOTAL SHEETS	SHEET NO.
55	22-1HB-R	COOK/DUPAGE	161	27

CONTRACT NO. 60K77

ILLINOIS FED. AID PROJECT