FINAL SURVEY	NOTE BOOK	
	SURVEYED	
	PLOTTED	
	TEMPLATE	
	AREAS	
NO.	AREAS CHECKED	BY

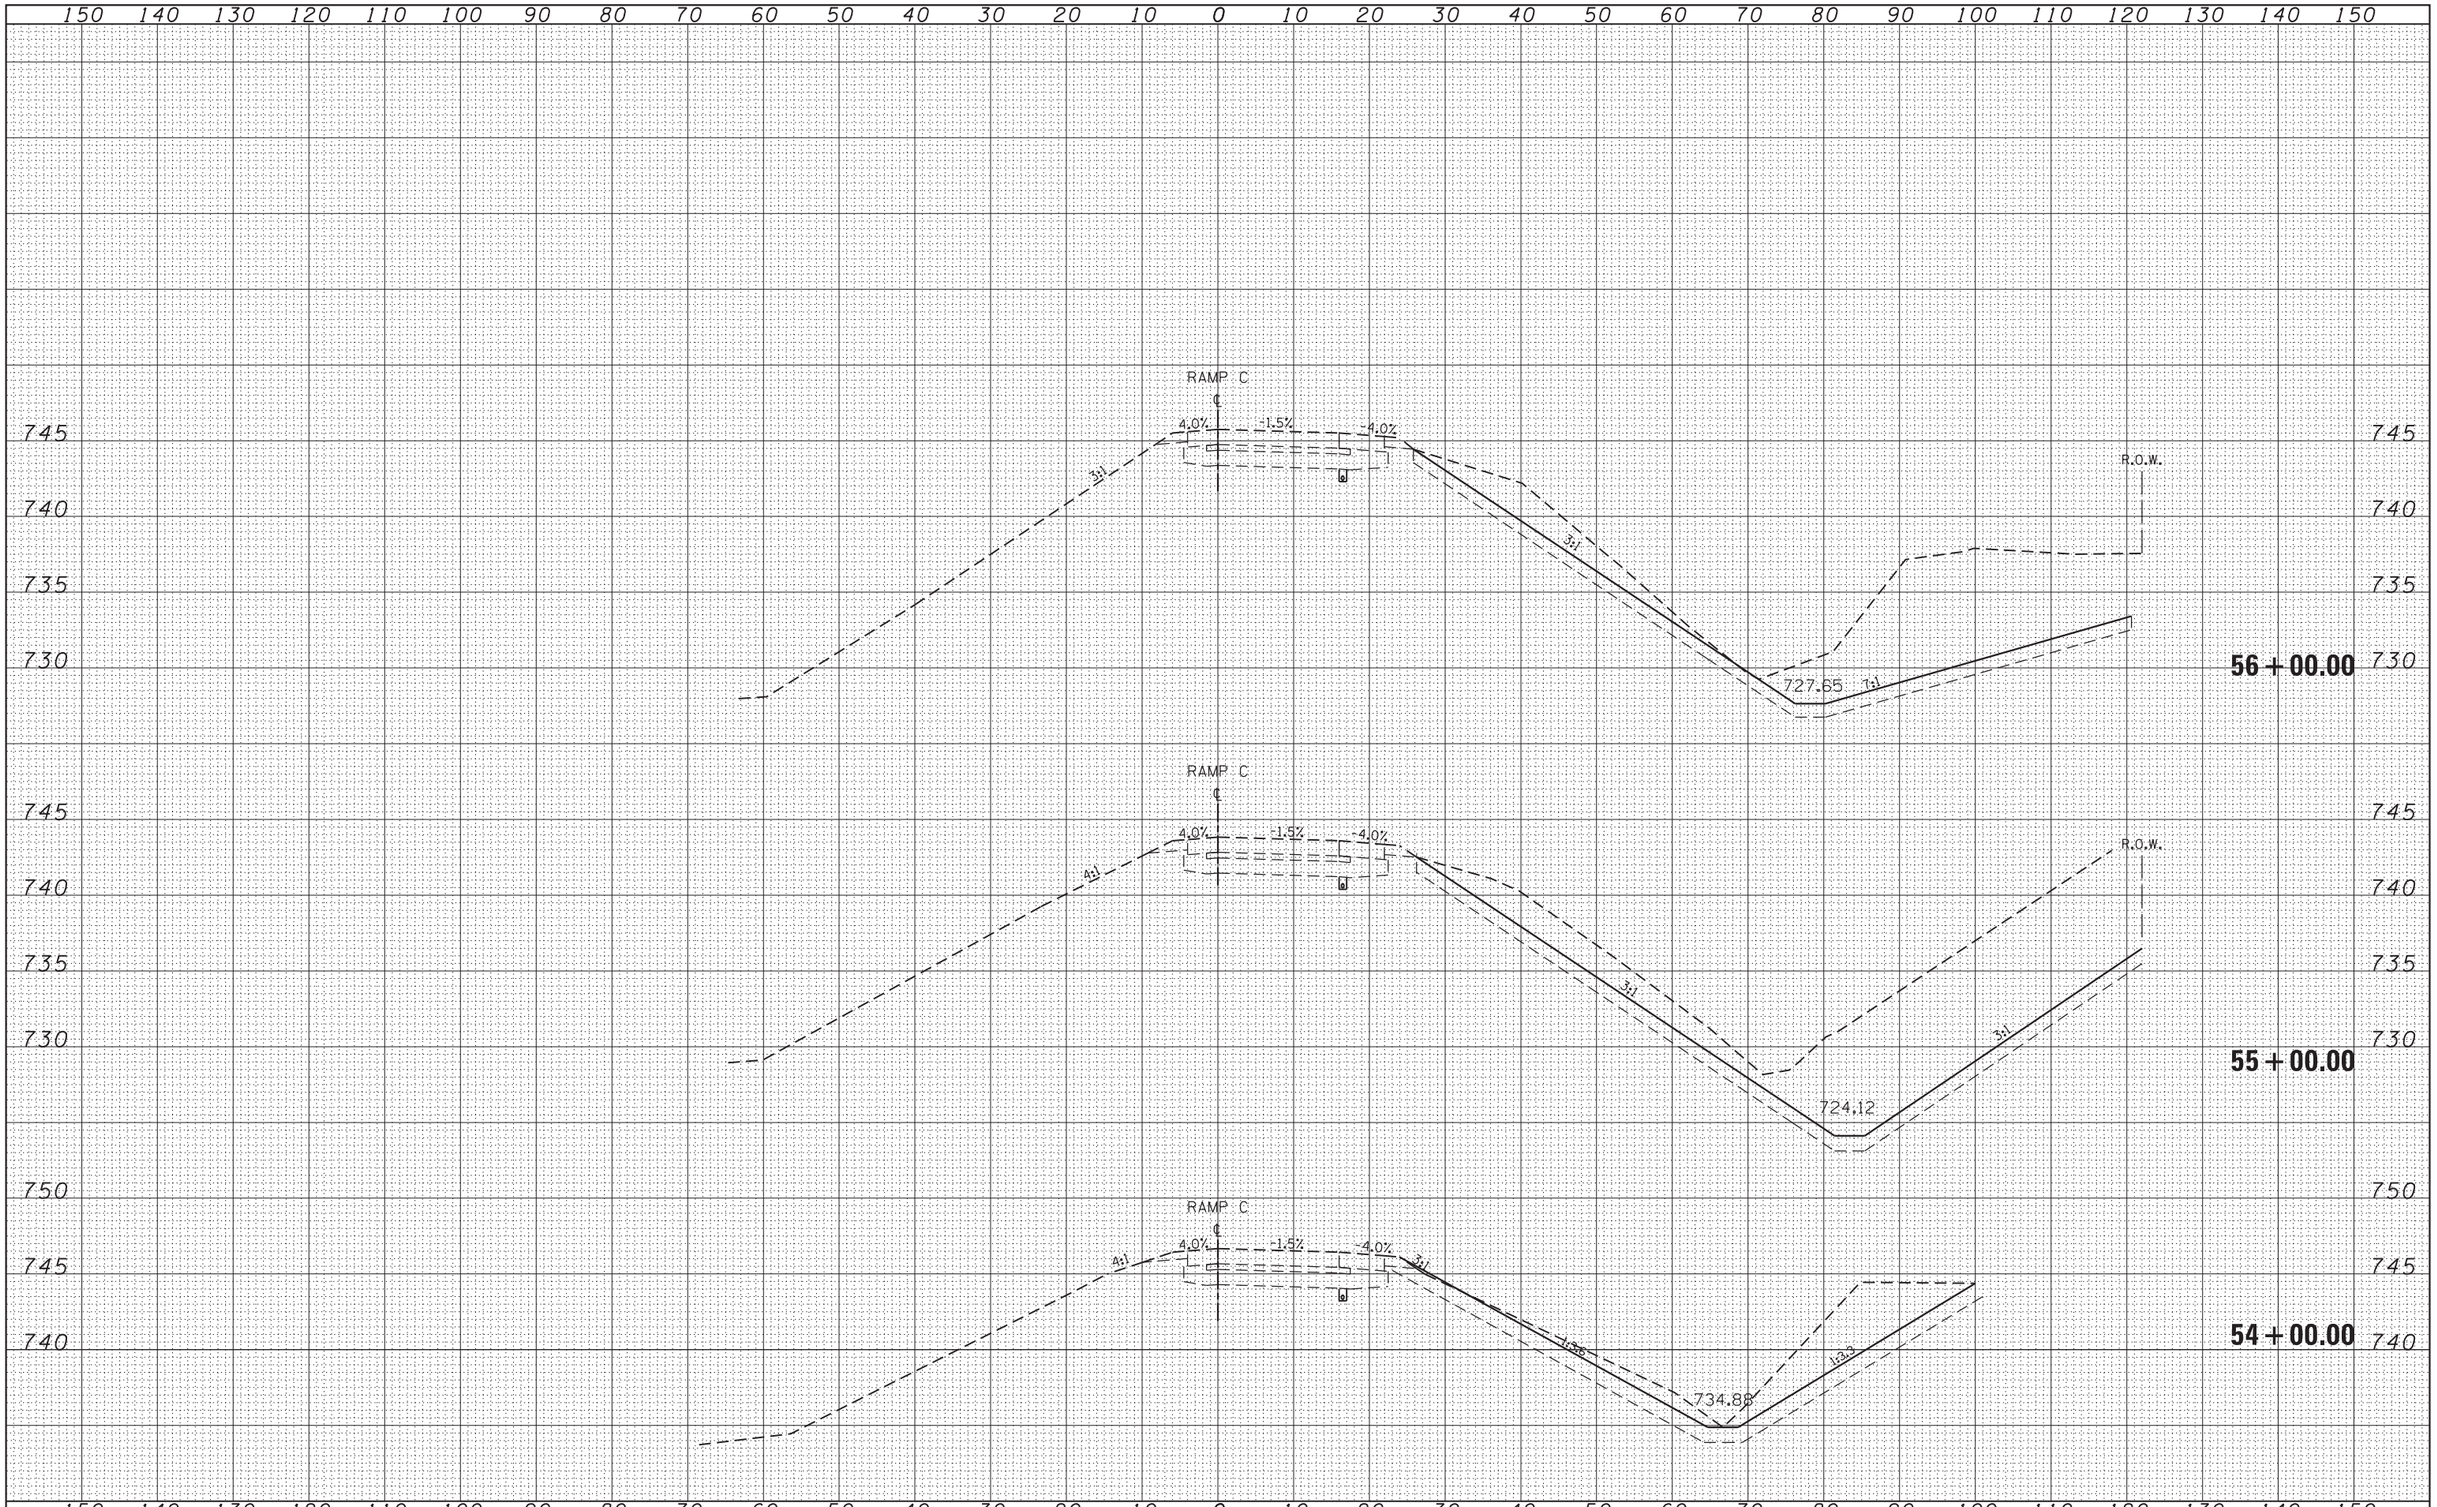

ORIGINAL SURVEY		
	SURVEYED	
	PLOTTED	
	TEMPLATE	
	AREAS	
NOTE BOOK	AREAS CHECKED	BY
NO.		DATE

FILE NAME = c:\pw_work\pwidot\maldonadohm\d0350654\D101911-sht-xssht-RampC_emb.dgn	USER NAME = MaldonadoHM	DESIGNED -	REVISED -
		DRAWN -	REVISED -
	PLOT SCALE = 20.0000 ' / in.	CHECKED -	REVISED -
Default	PLOT DATE = 8/8/2013	DATE -	REVISED -

STATE OF ILLINOIS
DEPARTMENT OF TRANSPORTATION

CROSS SECTIONS
I-94 AT RUSSELL RD. - RAMP C

SCALE: | SHEET OF 16 SHEETS | STA. 54+00.00 | TO STA. 56+00.00

F.A.I. RTE.	SECTION	COUNTY	TOTAL SHEETS	SHEET NO.
94	49-1-A	LAKE	16	15
		CONTRACT NO. 60X05		
	ILLINOIS FED. AID PROJECT			