| FINAL SURVEY | | BY | DATE |
|---|---|---|---|
| NOTE BOOK | SURVEYED | | |
| | PLOTTED | | |
| | TEMPLATE | | |
| | AREAS | | |
| NO. | AREAS CHECKED | | |

| ORIGINAL SURVEY | | BY | DATE |
|---|---|---|---|
| NOTE BOOK | SURVEYED | | |
| | PLOTTED | | |
| | TEMPLATE | | |
| | AREAS | | |
| NO. | AREAS CHECKED | | |

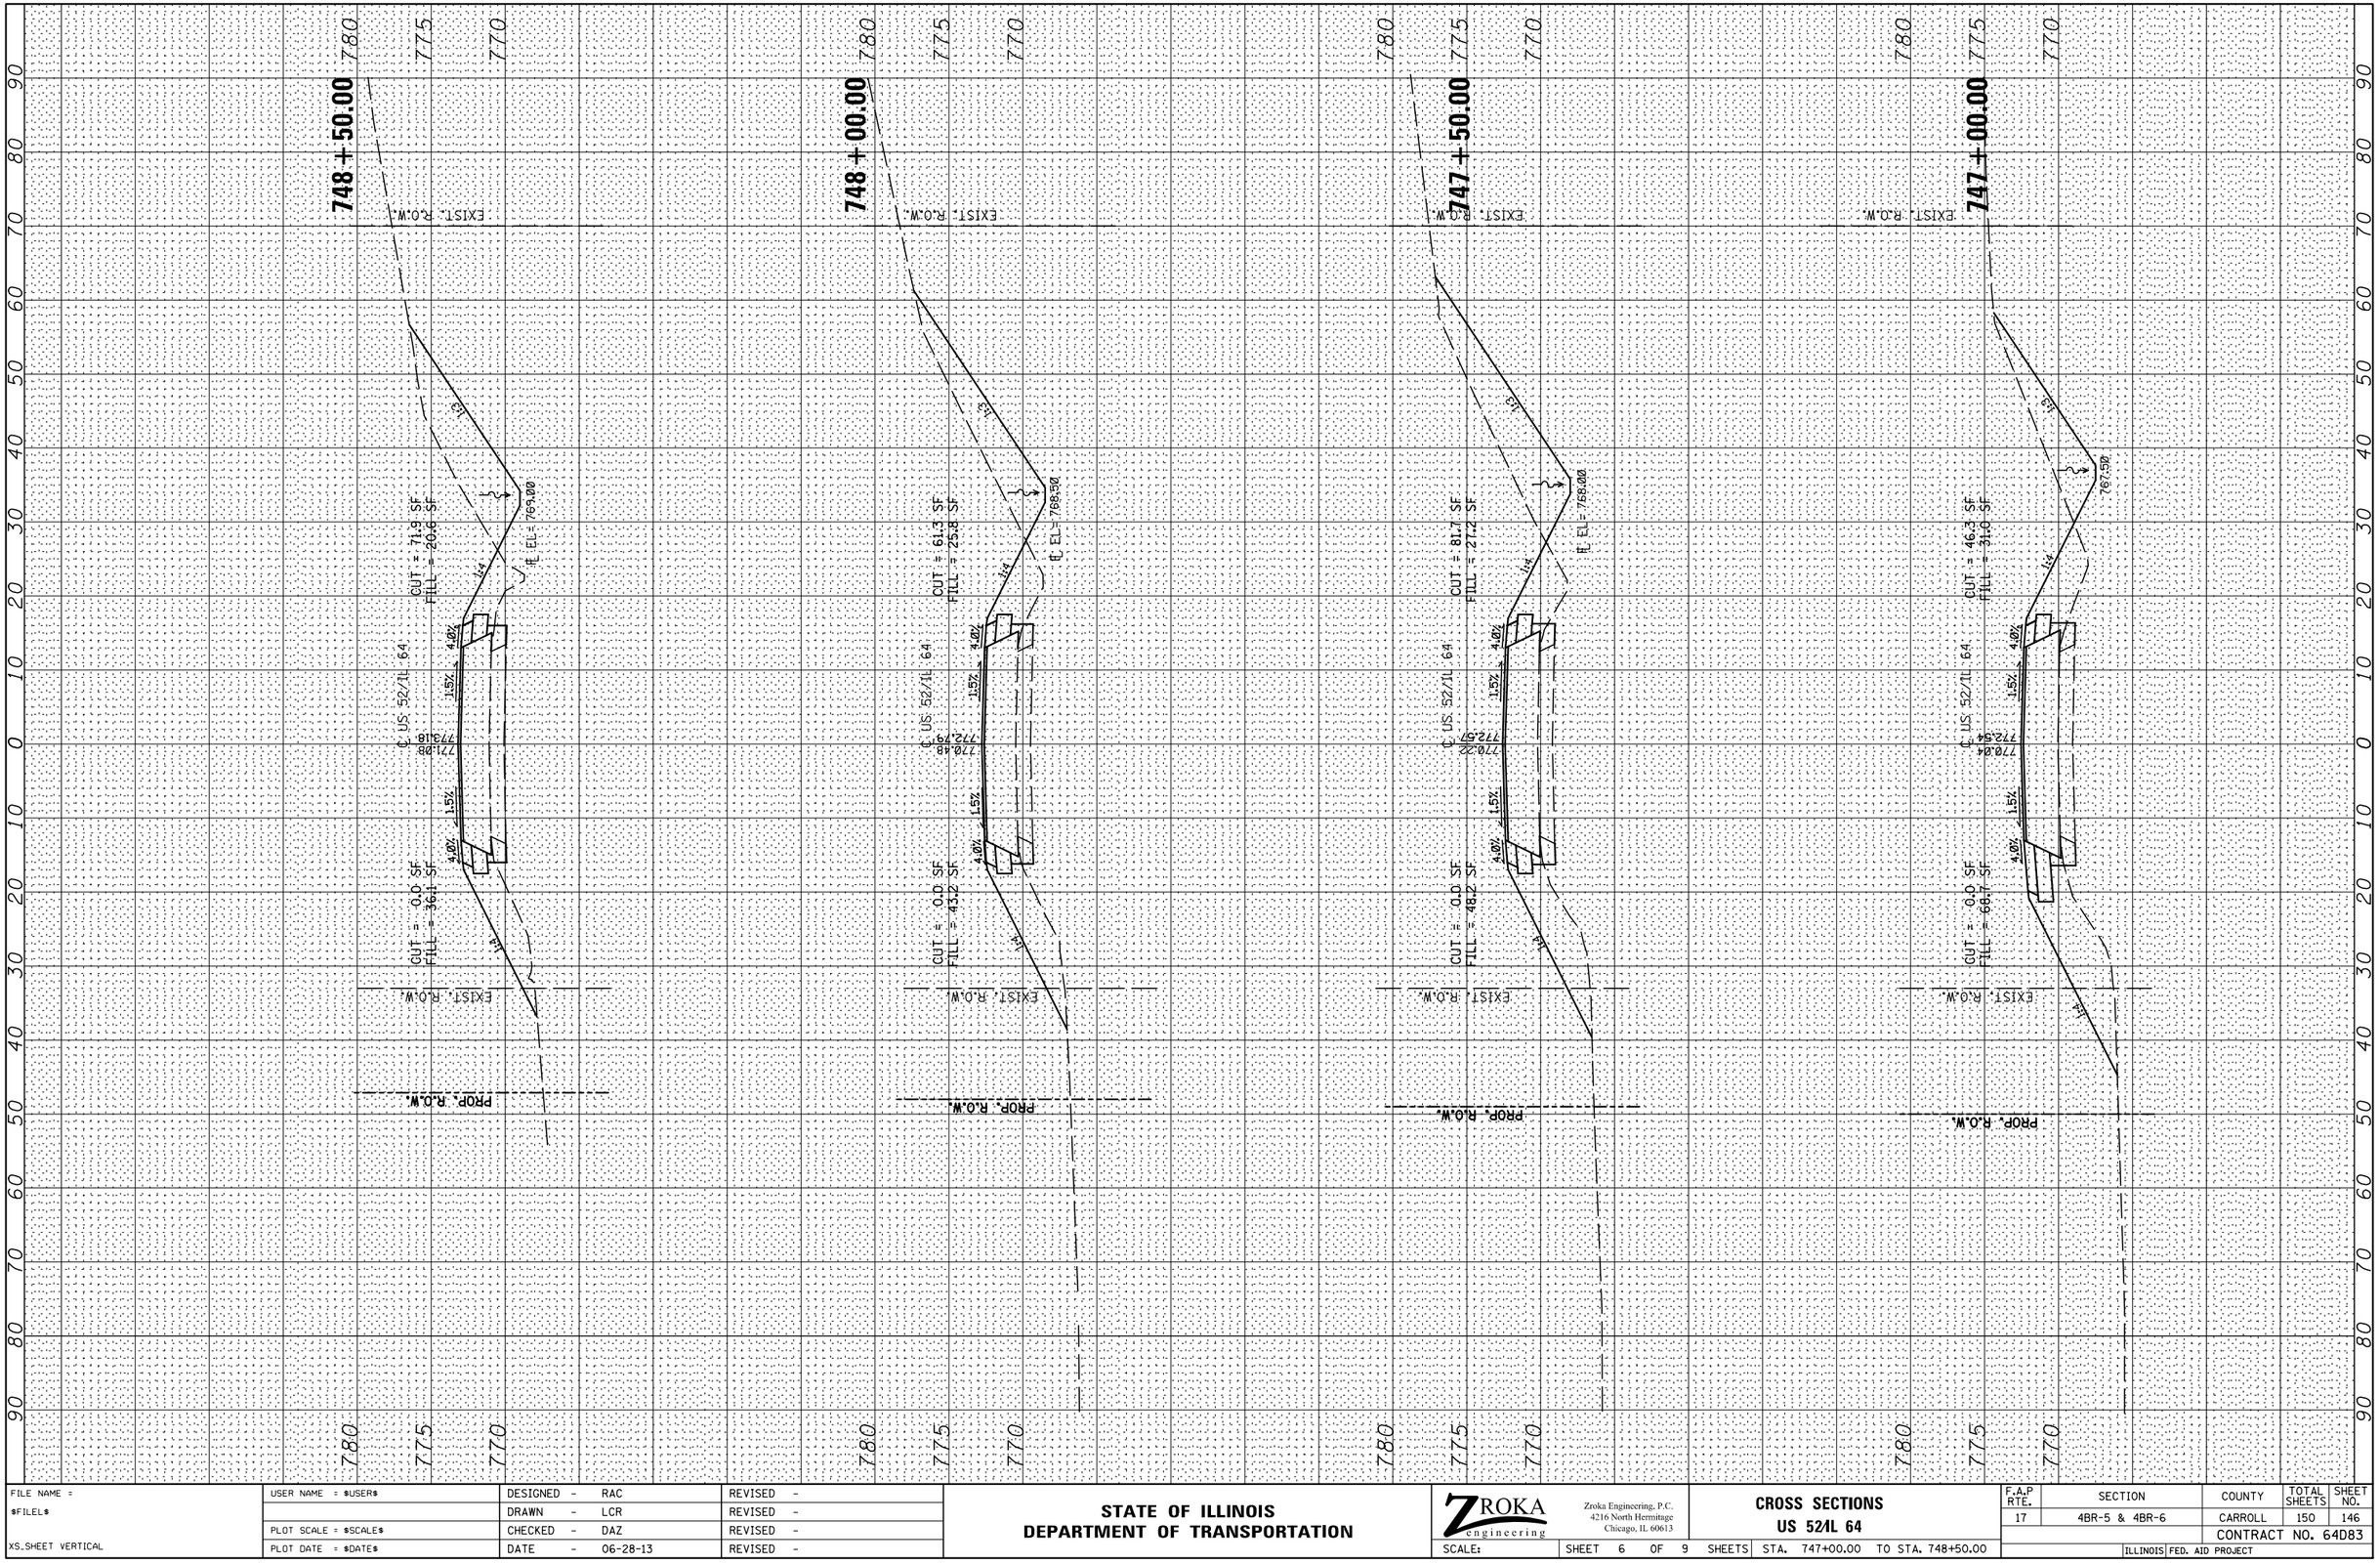


| | | | | | |
|---|---|---|---|---|---|
| FILE NAME = $FILE1$ | USER NAME = $USER$ | DESIGNED - RAC | REVISED - | **STATE OF ILLINOIS DEPARTMENT OF TRANSPORTATION** | ZROKA engineering |
| XS_SHEET VERTICAL | | DRAWN - LCR | REVISED - | | Zroka Engineering, P.C. 4216 North Hermitage Chicago, IL 60613 |
| | PLOT SCALE = $SCALE$ | CHECKED - DAZ | REVISED - | | |
| | PLOT DATE = $DATE$ | DATE - 06-28-13 | REVISED - | | |

**CROSS SECTIONS**
**US 52/IL 64**

SCALE: | SHEET 6 OF 9 SHEETS | STA. 747+00.00 TO STA. 748+50.00

| F.A.P RTE. | SECTION | COUNTY | TOTAL SHEETS | SHEET NO. |
|---|---|---|---|---|
| 17 | 4BR-5 & 4BR-6 | CARROLL | 150 | 146 |
| | | CONTRACT NO. 64D83 | | |
| | ILLINOIS FED. AID PROJECT | | | |