PLAN

DATE	BY	
		SURVEYED
		PLOTTED
		DRAWN/CHECKED
		ALIGNMENT CHECKED
		RT. OF WAY CHECKED
		CADD FILE NAME
		NOTE BOOK
		NO.

PROFILE

DATE	BY	
		SURVEYED
		PLOTTED
		DRAWN/CHECKED
		BM. NOTED
		STRUCTURE NO'S/TN'S CHK'D
		NOTE BOOK
		NO.

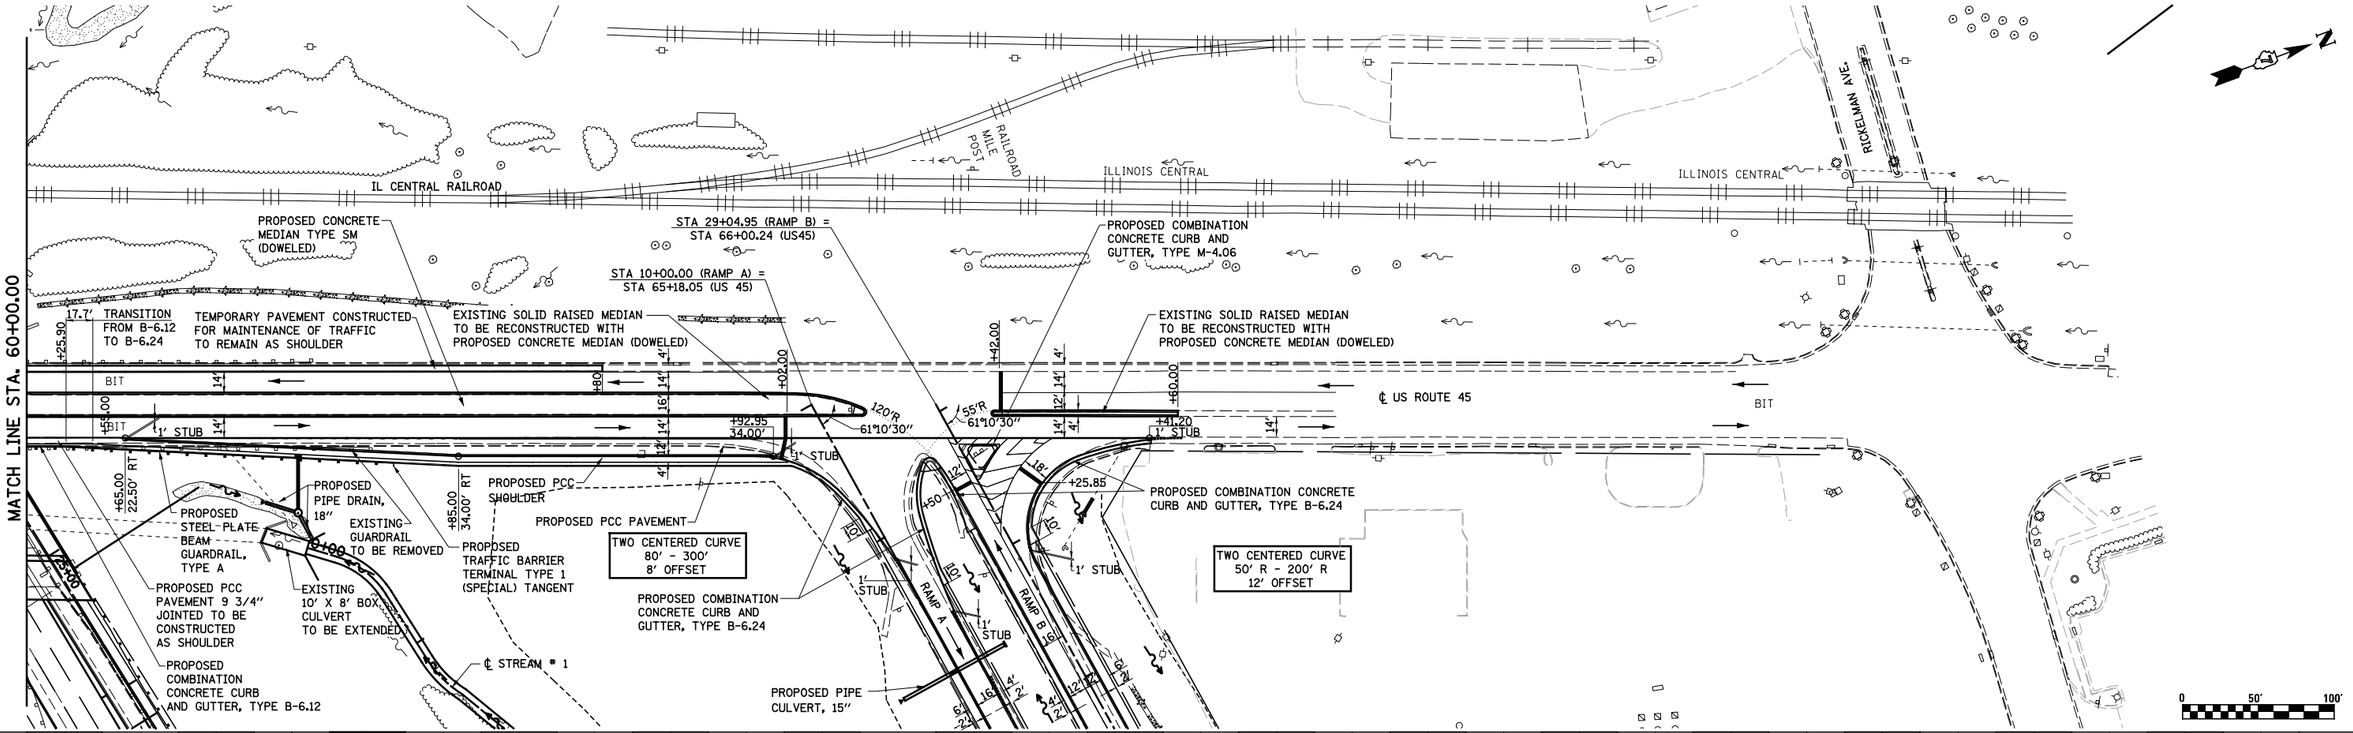

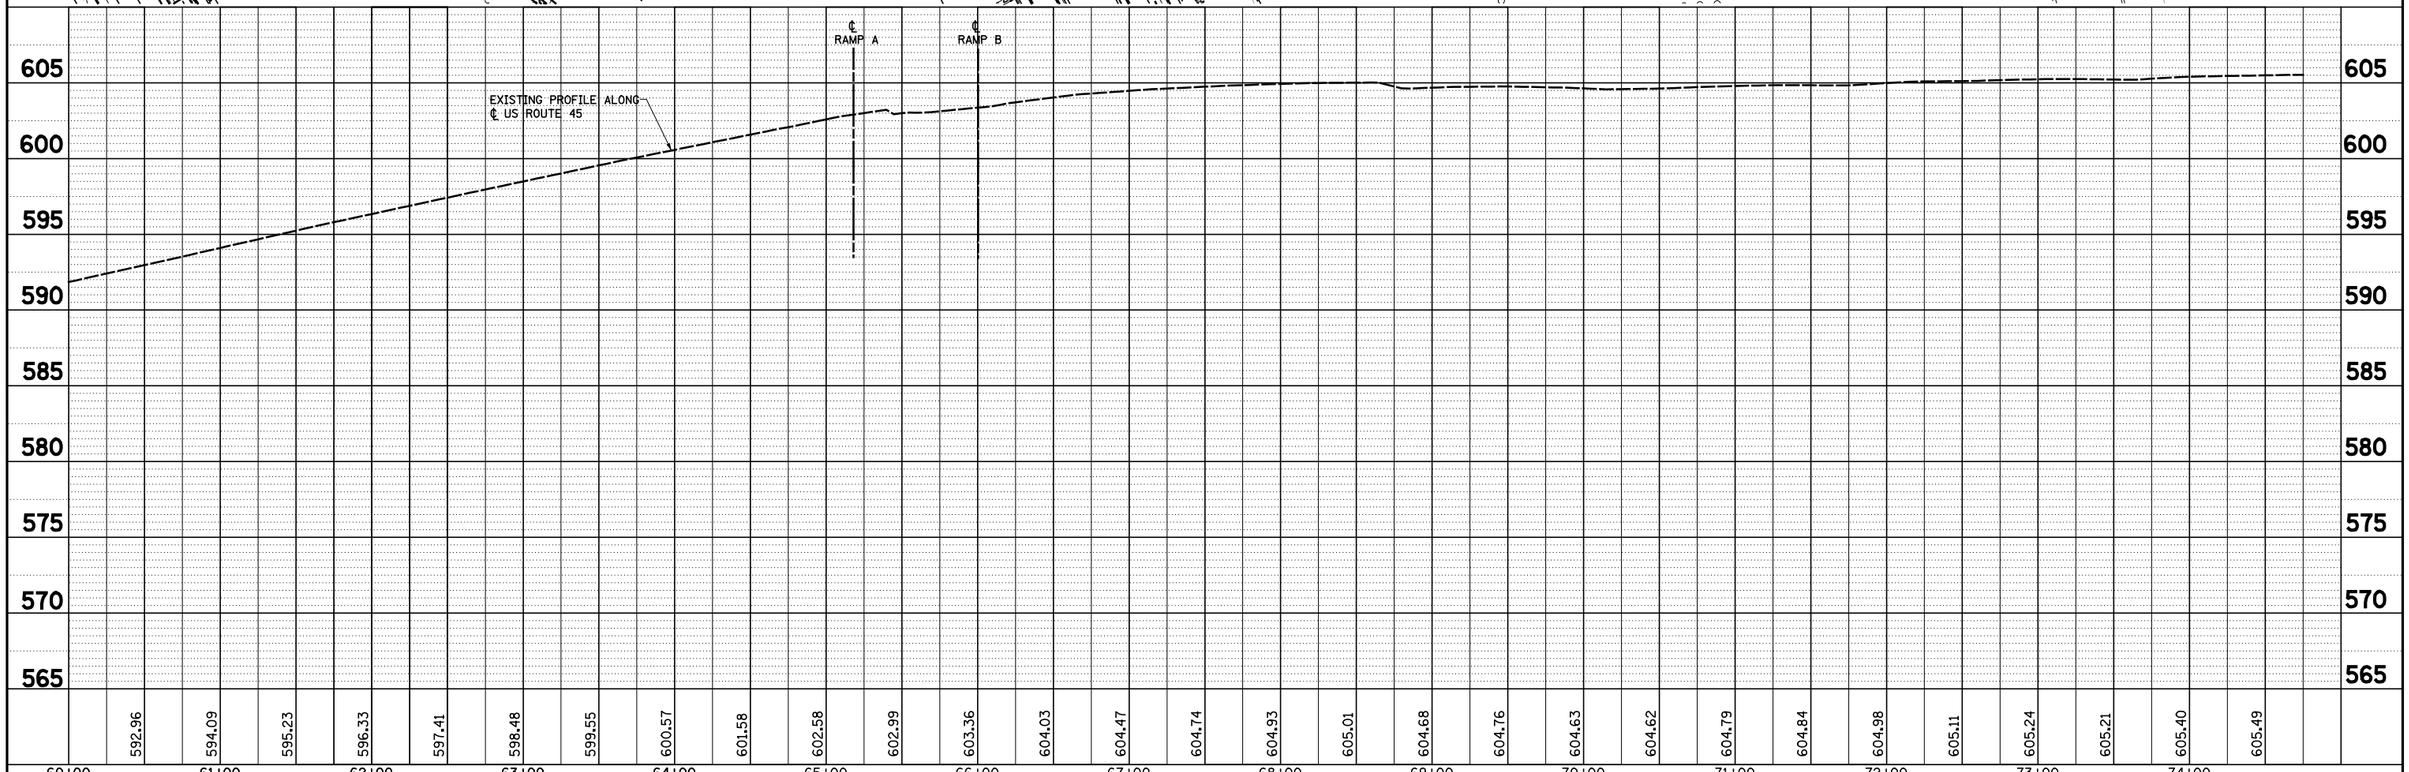

FILE NAME = S:\Projects\403-00072.57-70\dgn\N TrlLv\PP_NTrl5770.dgn	USER NAME = $USER$	DESIGNED - JWS	REVISED -
		DRAWN - PDB	REVISED -
	PLOT SCALE = $SCALE$	CHECKED - BRM	REVISED -
	PLOT DATE = $DATE$	DATE - 6-5-08	REVISED -

STATE OF ILLINOIS
DEPARTMENT OF TRANSPORTATION

PLAN AND PROFILE, US ROUTE 45

SCALE: 1"=50' | SHEET NO. 2 OF 11 SHEETS | STA. 60+00.00 TO STA. 74+00.00

F.A.I RTE.	SECTION	COUNTY	TOTAL SHEETS	SHEET NO.
57/70	(25-4)R	EFFINGHAM	1760	117
		CONTRACT NO. 74295		
FED. ROAD DIST. NO.	ILLINOIS	FED. AID PROJECT		