(49) 2368+52.00, 18.41' RT
PROPOSED INLETS, TYPE A, TYPE 3
FRAME AND GRATE
GR 597.91
FL 595.08

(50) 2368+77.00, 21.32' LT
PROPOSED INLETS, TYPE A, TYPE 3
FRAME AND GRATE,
GR 598.69
FL 596.07

(51) 2369+10.00, 18.41' RT
PROPOSED INLETS, TYPE A, TYPE 3
FRAME AND GRATE
GR 598.15
FL 595.32

(53) 2367+50.00, 17.00' RT
PROPOSED INLETS, TYPE B
w/PRECAST REINFORCED,
CONCRETE FLAT SLAB TOP,
TYPE 1 FRAME, CLOSED LID
GR 597.61
FL 594.73

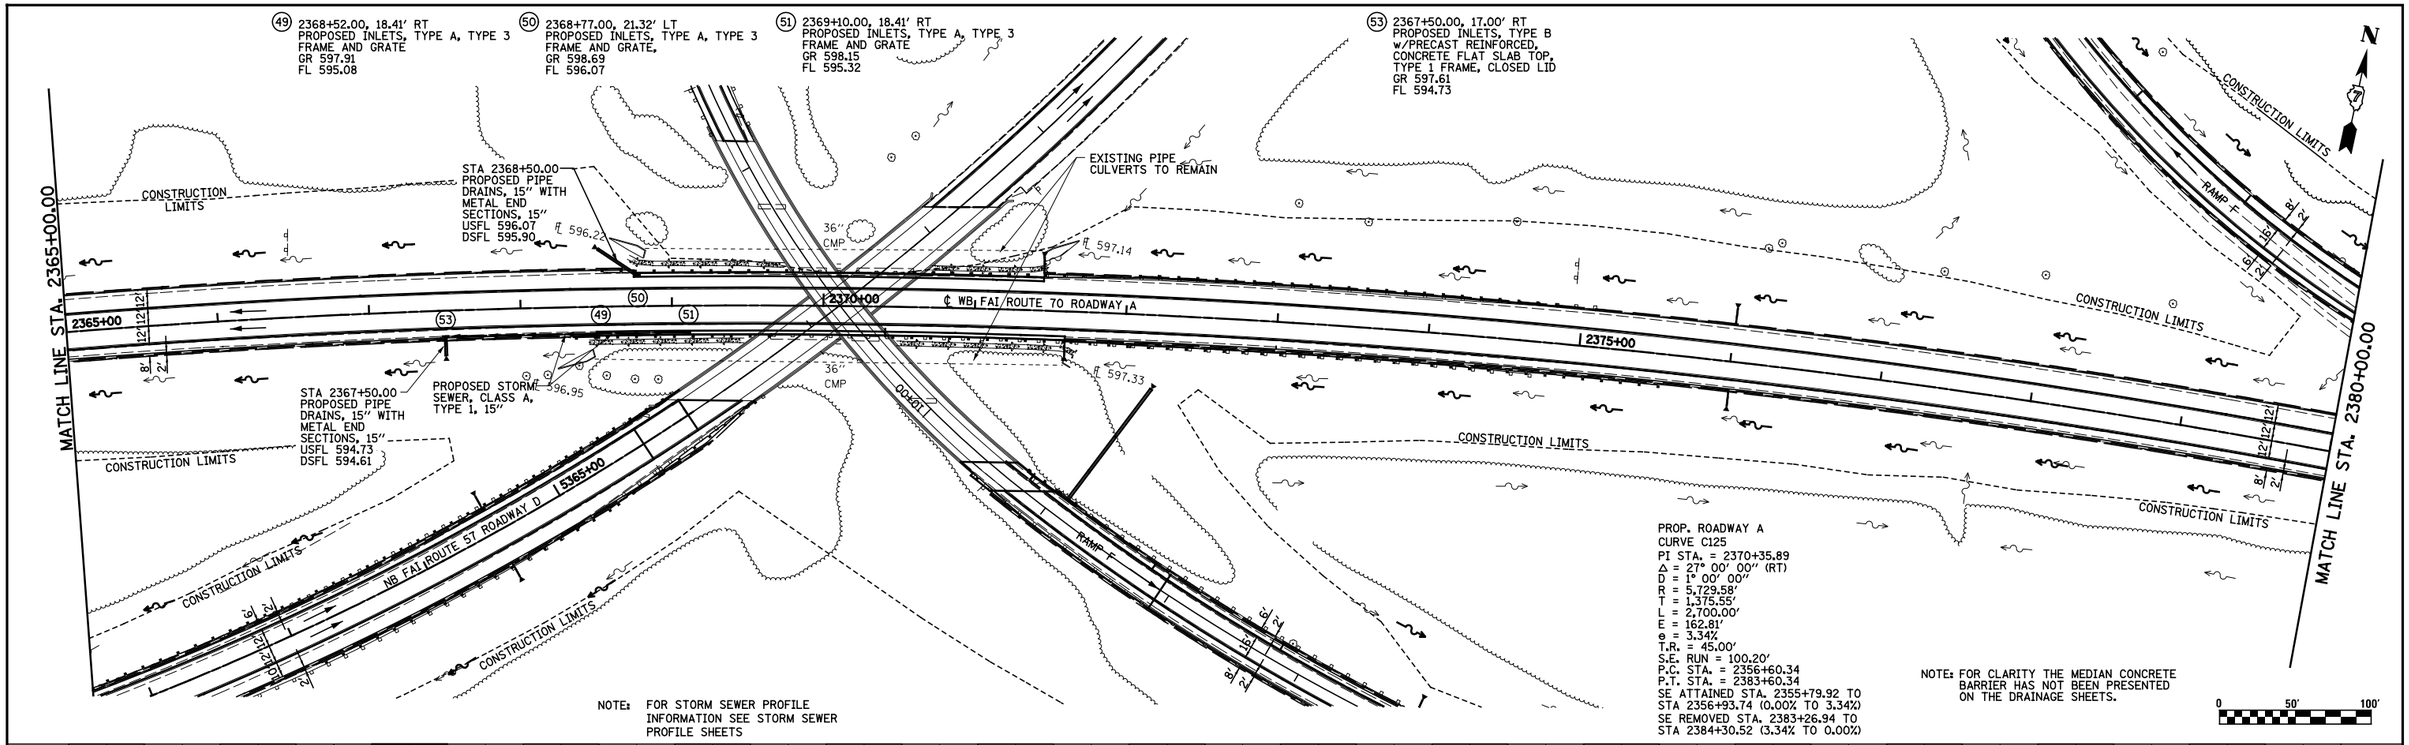

NOTE: FOR STORM SEWER PROFILE INFORMATION SEE STORM SEWER PROFILE SHEETS

PROP. ROADWAY A
CURVE C125
PI STA. = 2370+35.89
Δ = 27° 00' 00" (RT)
D = 1° 00' 00"
R = 5,729.58'
T = 1,375.55'
L = 2,700.00'
E = 162.81'
e = 3.34%
T.R. = 45.00'
S.E. RUN = 100.20'
P.C. STA. = 2356+60.34
P.T. STA. = 2383+60.34
SE ATTAINED STA. 2355+79.92 TO
STA 2356+93.74 (0.00% TO 3.34%)
SE REMOVED STA. 2383+26.94 TO
STA 2384+30.52 (3.34% TO 0.00%)

NOTE: FOR CLARITY THE MEDIAN CONCRETE BARRIER HAS NOT BEEN PRESENTED ON THE DRAINAGE SHEETS.

0 50' 100'

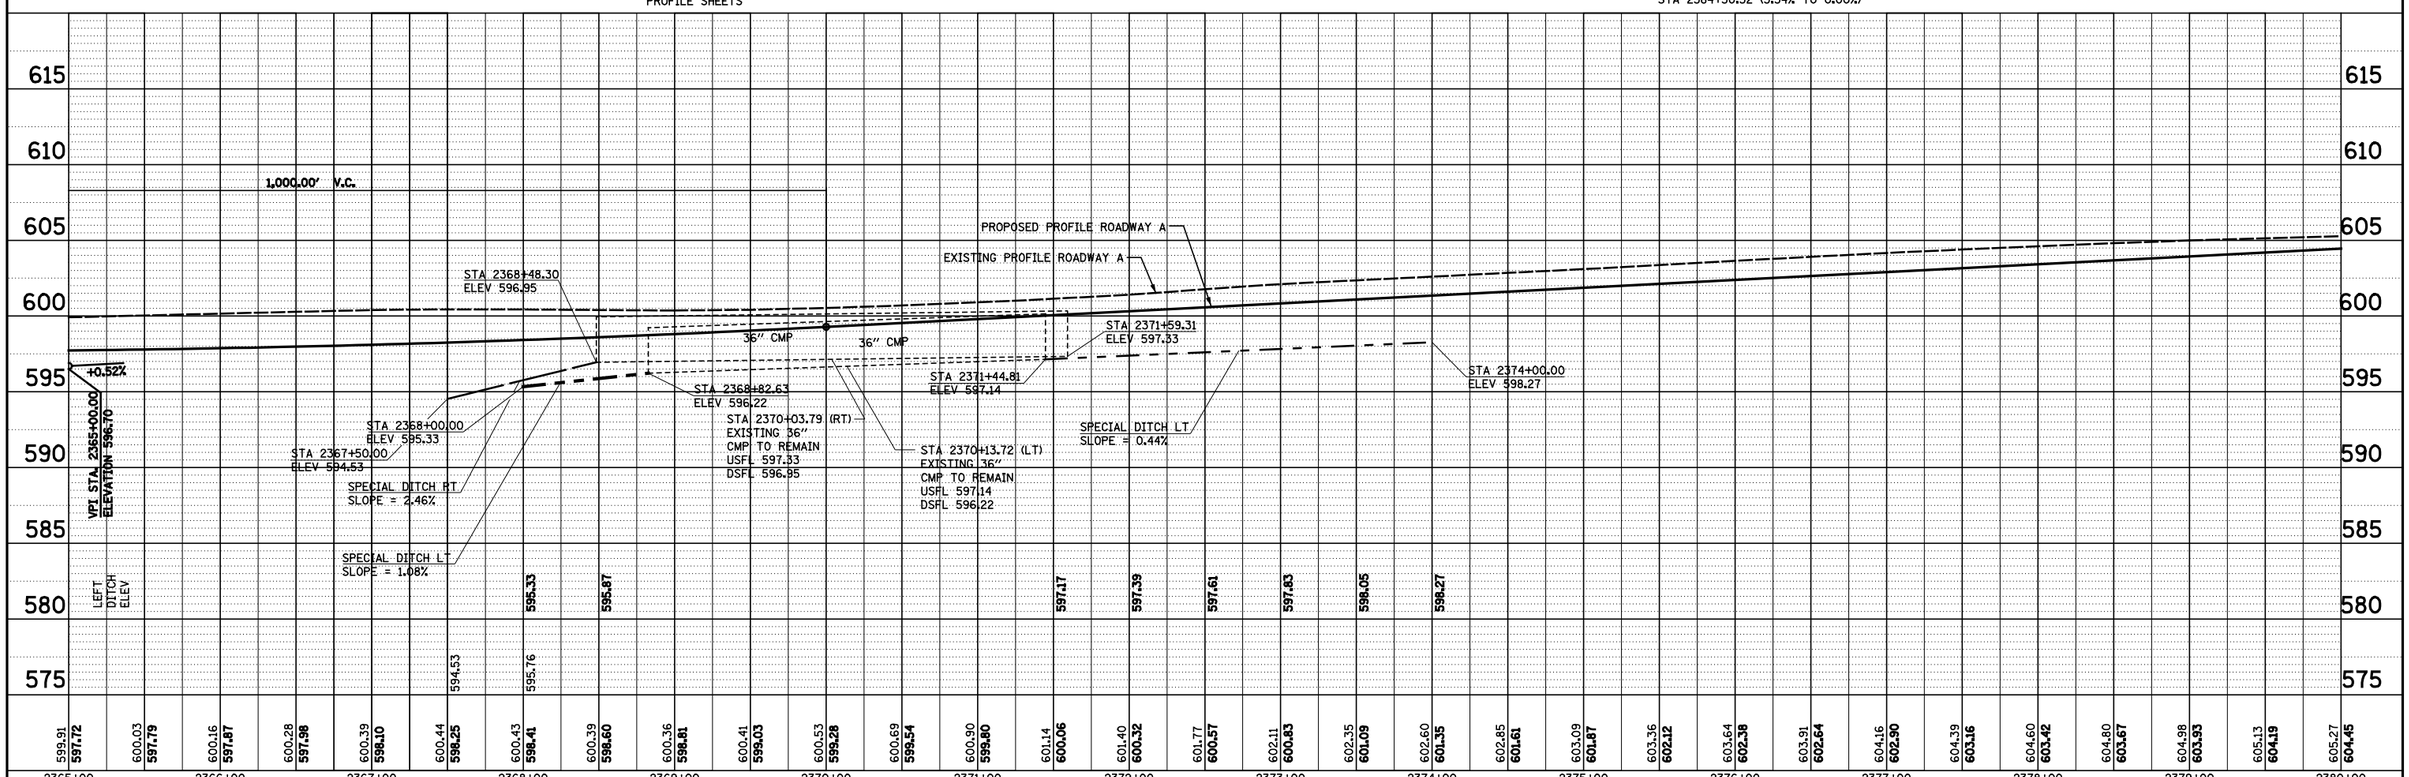

FILE NAME = S:\Projects\403-00072_57-70\dgn\H TrILv\drn PP_NTrl5770.dgn	USER NAME = $USER$	DESIGNED - JWS	REVISED -
		DRAWN - PDB	REVISED -
	PLOT SCALE = $SCALE$	CHECKED - BRM	REVISED -
	PLOT DATE = $DATE$	DATE - 3-25-08	REVISED -

STATE OF ILLINOIS
DEPARTMENT OF TRANSPORTATION

DRAINAGE PLAN AND PROFILE, NORTH TRI LEVEL ROADWAY A

SCALE: 1"=50' | SHEET NO. 2 OF 10 SHEETS | STA. 2365+00.00 TO STA. 2380+00.00

F.A.I RTE.	SECTION	COUNTY	TOTAL SHEETS	SHEET NO.
57/70	(25-4)R	EFFINGHAM	1760	290
		CONTRACT NO. 74295		

FED. ROAD DIST. NO. | ILLINOIS | FED. AID PROJECT

PLAN
NOTE BOOK NO. ____
SURVEYED
PLOTTED
ALIGNMENT CHECKED
RT. OF WAY CHECKED
CADD FILE NAME
BY | DATE

PROFILE
NOTE BOOK NO. ____
SURVEYED
PLOTTED
GRADES CHECKED
BRM. NOTED
STRUCTURE NOTATNS CHKD
BY | DATE