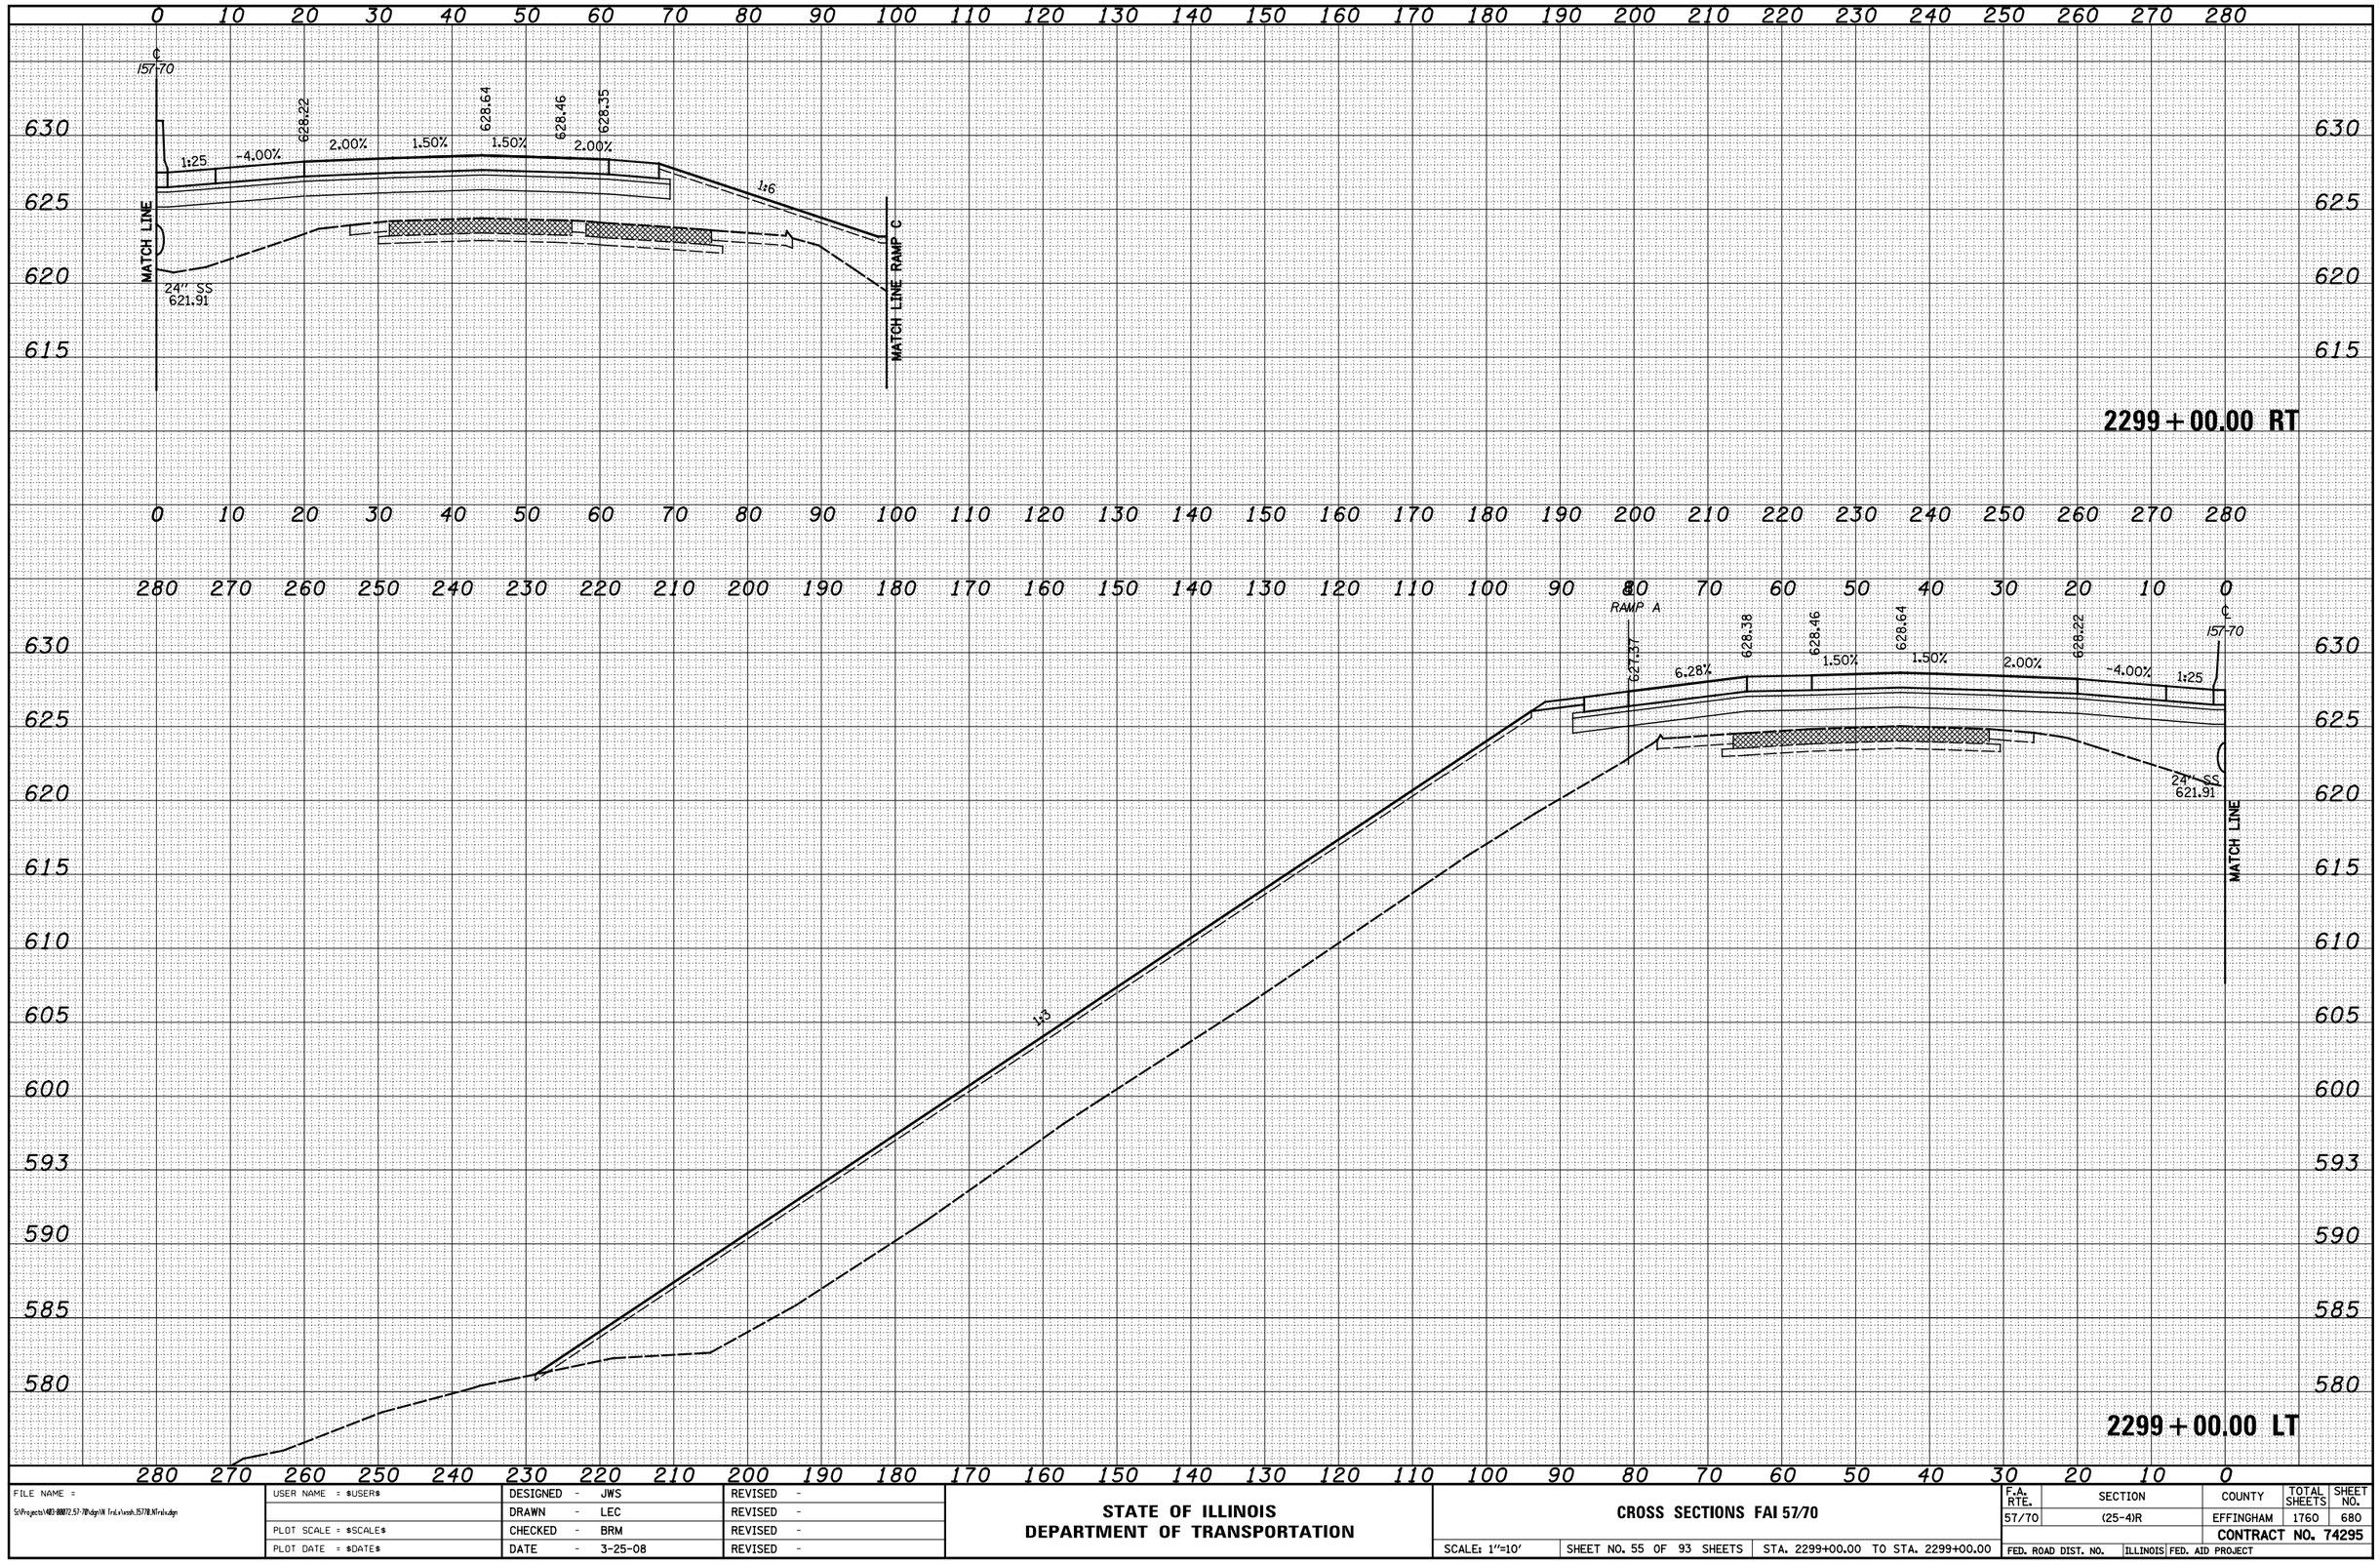

FILE NAME = S:\Projects\NED-88072.57-70\dgn\IK finLs\rosh.15770.NT+ls.dgn	USER NAME = $USER$	DESIGNED - JWS	REVISED -	STATE OF ILLINOIS DEPARTMENT OF TRANSPORTATION	CROSS SECTIONS FAI 57/70
		DRAWN - LEC	REVISED -		
	PLOT SCALE = $SCALE$	CHECKED - BRM	REVISED -		
	PLOT DATE = $DATE$	DATE - 3-25-08	REVISED -		

SCALE: 1"=10'	SHEET NO. 55 OF 93 SHEETS	STA. 2299+00.00 TO STA. 2299+00.00

F.A. RTE.	SECTION	COUNTY	TOTAL SHEETS	SHEET NO.
57/70	(25-4)R	EFFINGHAM	1760	680
		CONTRACT NO. 74295		
FED. ROAD DIST. NO.	ILLINOIS	FED. AID PROJECT		

FINAL SURVEY

NO.	BY	DATE
NOTE BOOK		
SURVEYED		
PLOTTED		
TEMPLATE		
AREAS		
AREAS CHECKED		

ORIGINAL SURVEY

NO.	BY	DATE
NOTE BOOK		
SURVEYED		
PLOTTED		
TEMPLATE		
AREAS		
AREAS CHECKED		