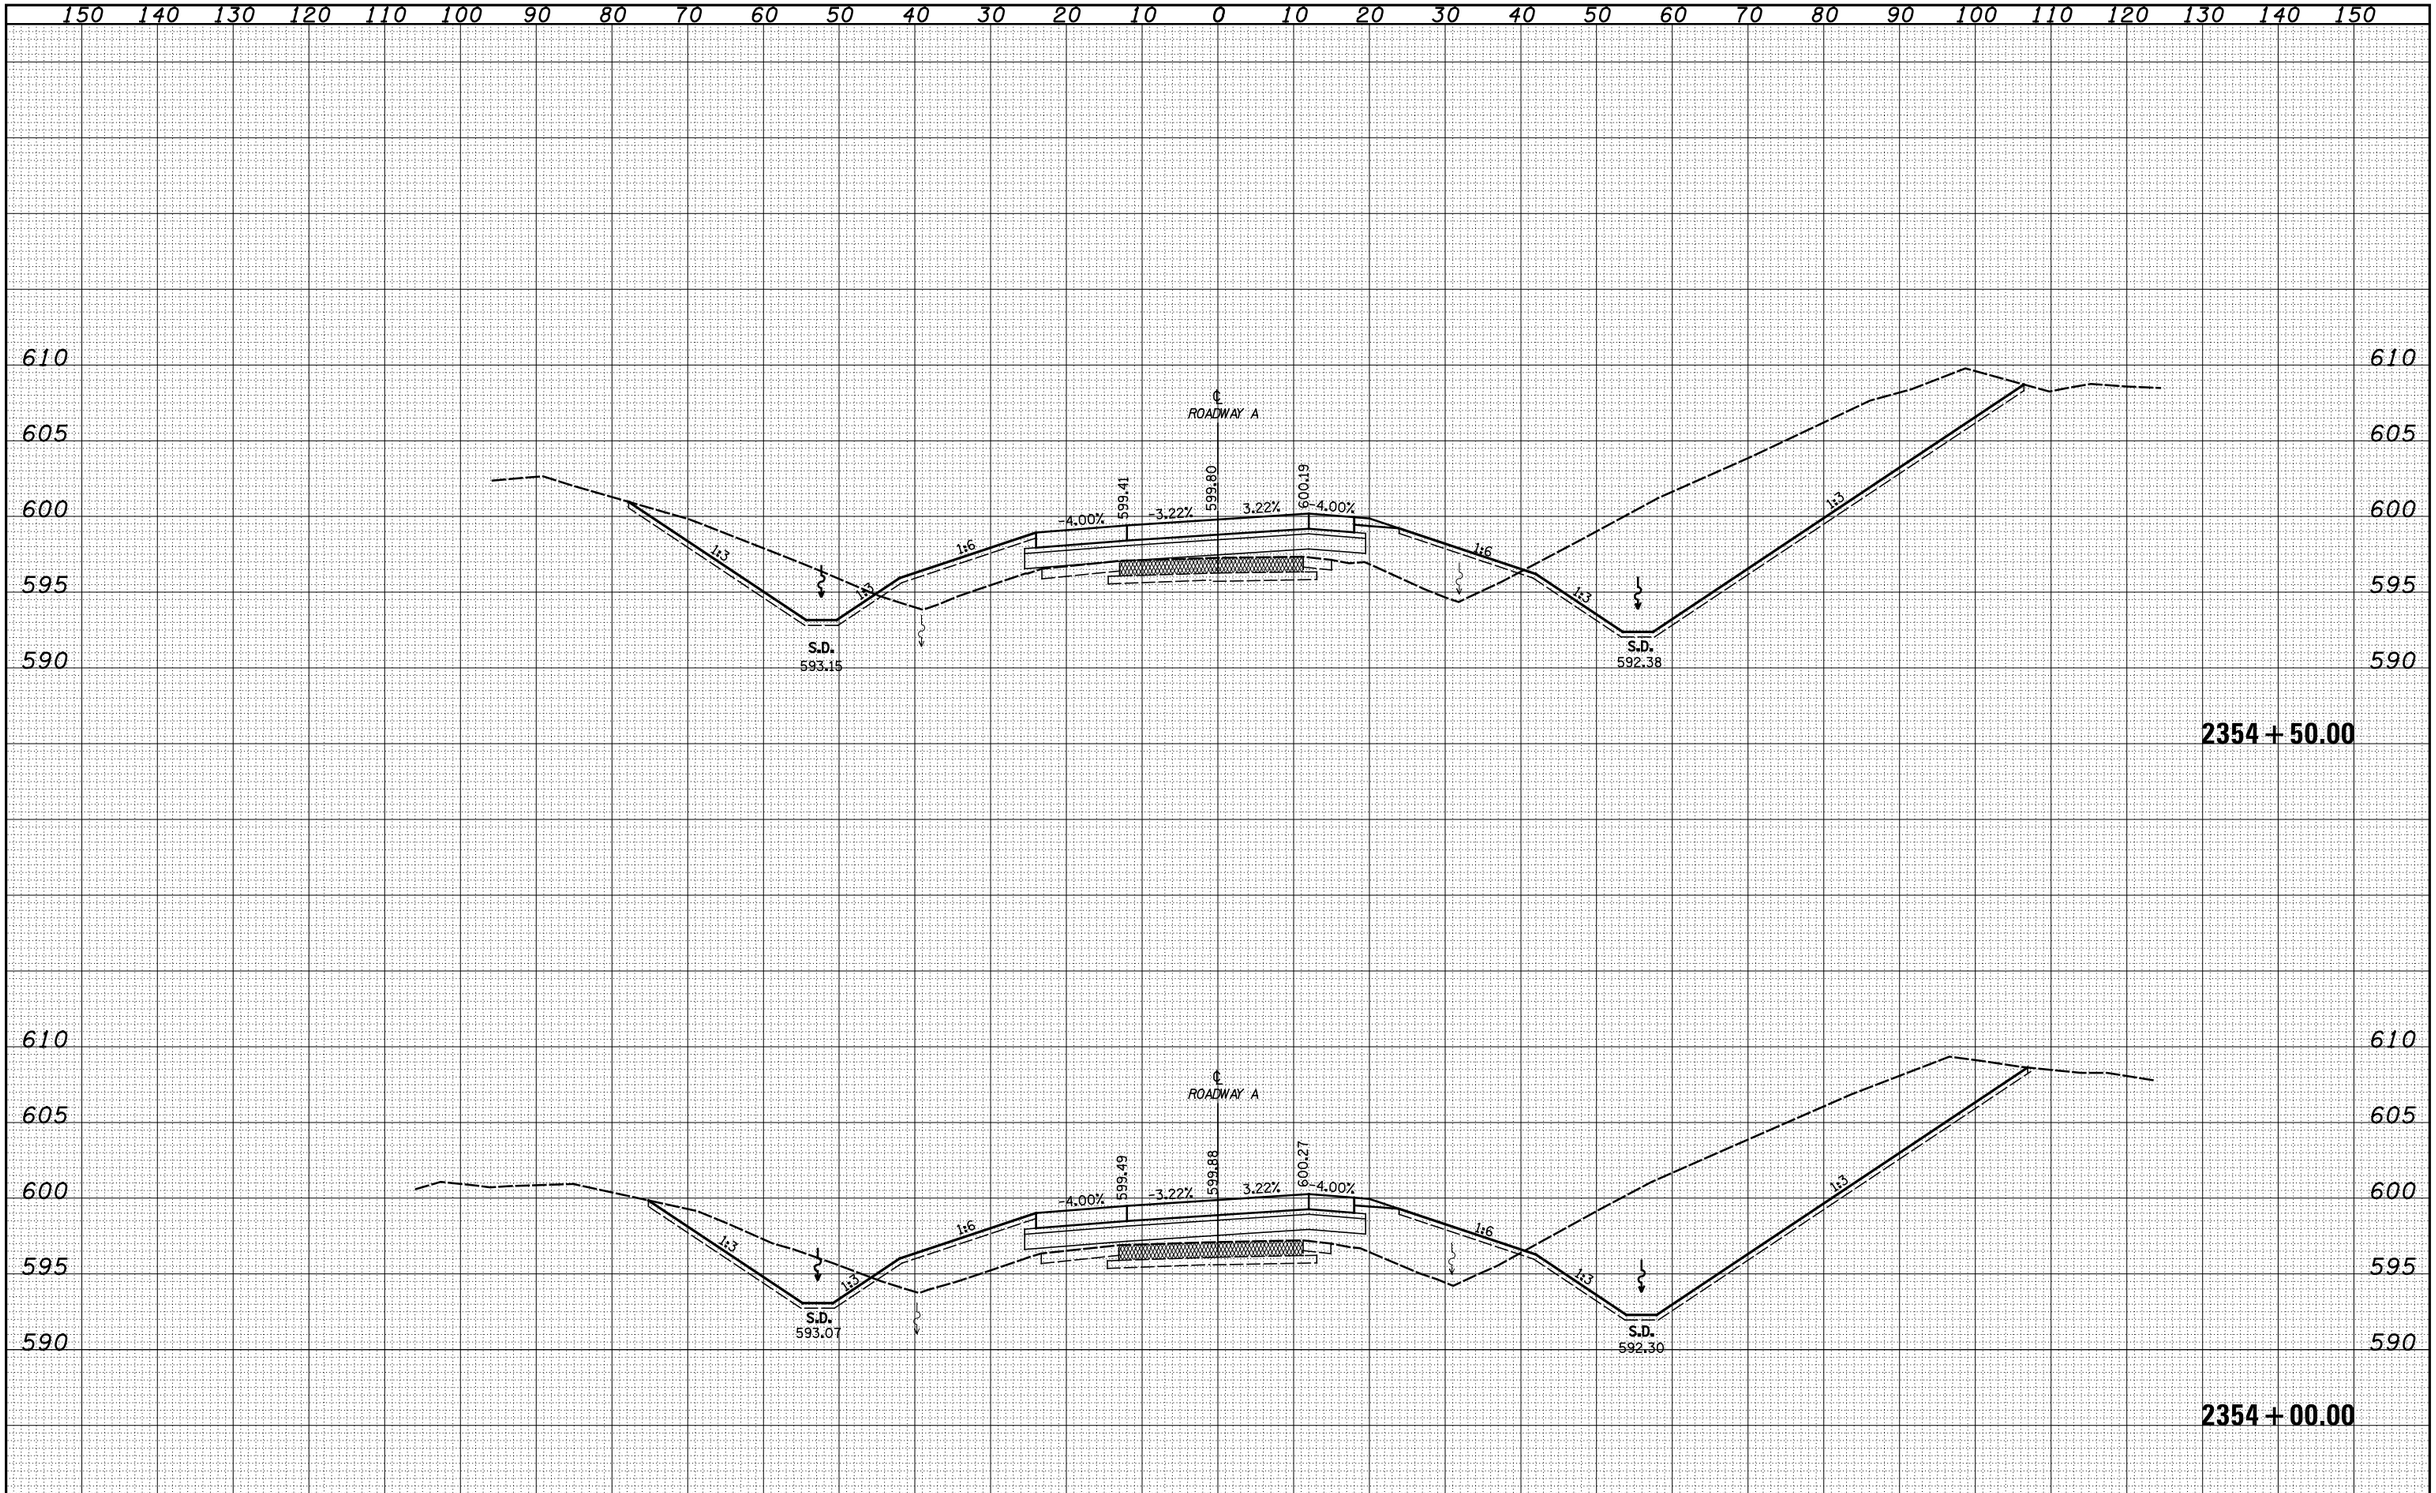


| FINAL SURVEY | | BY | DATE |
|---|---|---|---|
| | SURVEYED | | |
| | PLOTTED | | |
| | TEMPLATE | | |
| NOTE BOOK | AREAS | | |
| | AREAS CHECKED | | |
| NO. | | | |

| ORIGINAL SURVEY | | BY | DATE |
|---|---|---|---|
| | SURVEYED | | |
| | PLOTTED | | |
| | TEMPLATE | | |
| NOTE BOOK | AREAS | | |
| | AREAS CHECKED | | |
| NO. | | | |

| | | | |
|---|---|---|---|
| FILE NAME = S:\Projects\HED-80072.57-70\dgn\N TriLv\roah17DNRGA.dgn | USER NAME = $USER$ | DESIGNED - JWS | REVISED - |
| | | DRAWN - SGK | REVISED - |
| | PLOT SCALE = $SCALE$ | CHECKED - BRM | REVISED - |
| | PLOT DATE = $DATE$ | DATE - 3-25-08 | REVISED - |

**STATE OF ILLINOIS**
**DEPARTMENT OF TRANSPORTATION**

**CROSS SECTIONS NORTH TRI LEVEL – ROADWAY A**

SCALE: 1"=10' | SHEET NO. 11 OF 61 SHEETS | STA. 2354+00.00 TO STA. 2354+50.00

| F.A.I RTE. | SECTION | COUNTY | TOTAL SHEETS | SHEET NO. |
|---|---|---|---|---|
| 57/70 | (25-4)R | EFFINGHAM | 1760 | 939 |

**CONTRACT NO. 74295**

FED. ROAD DIST. NO. | ILLINOIS | FED. AID PROJECT