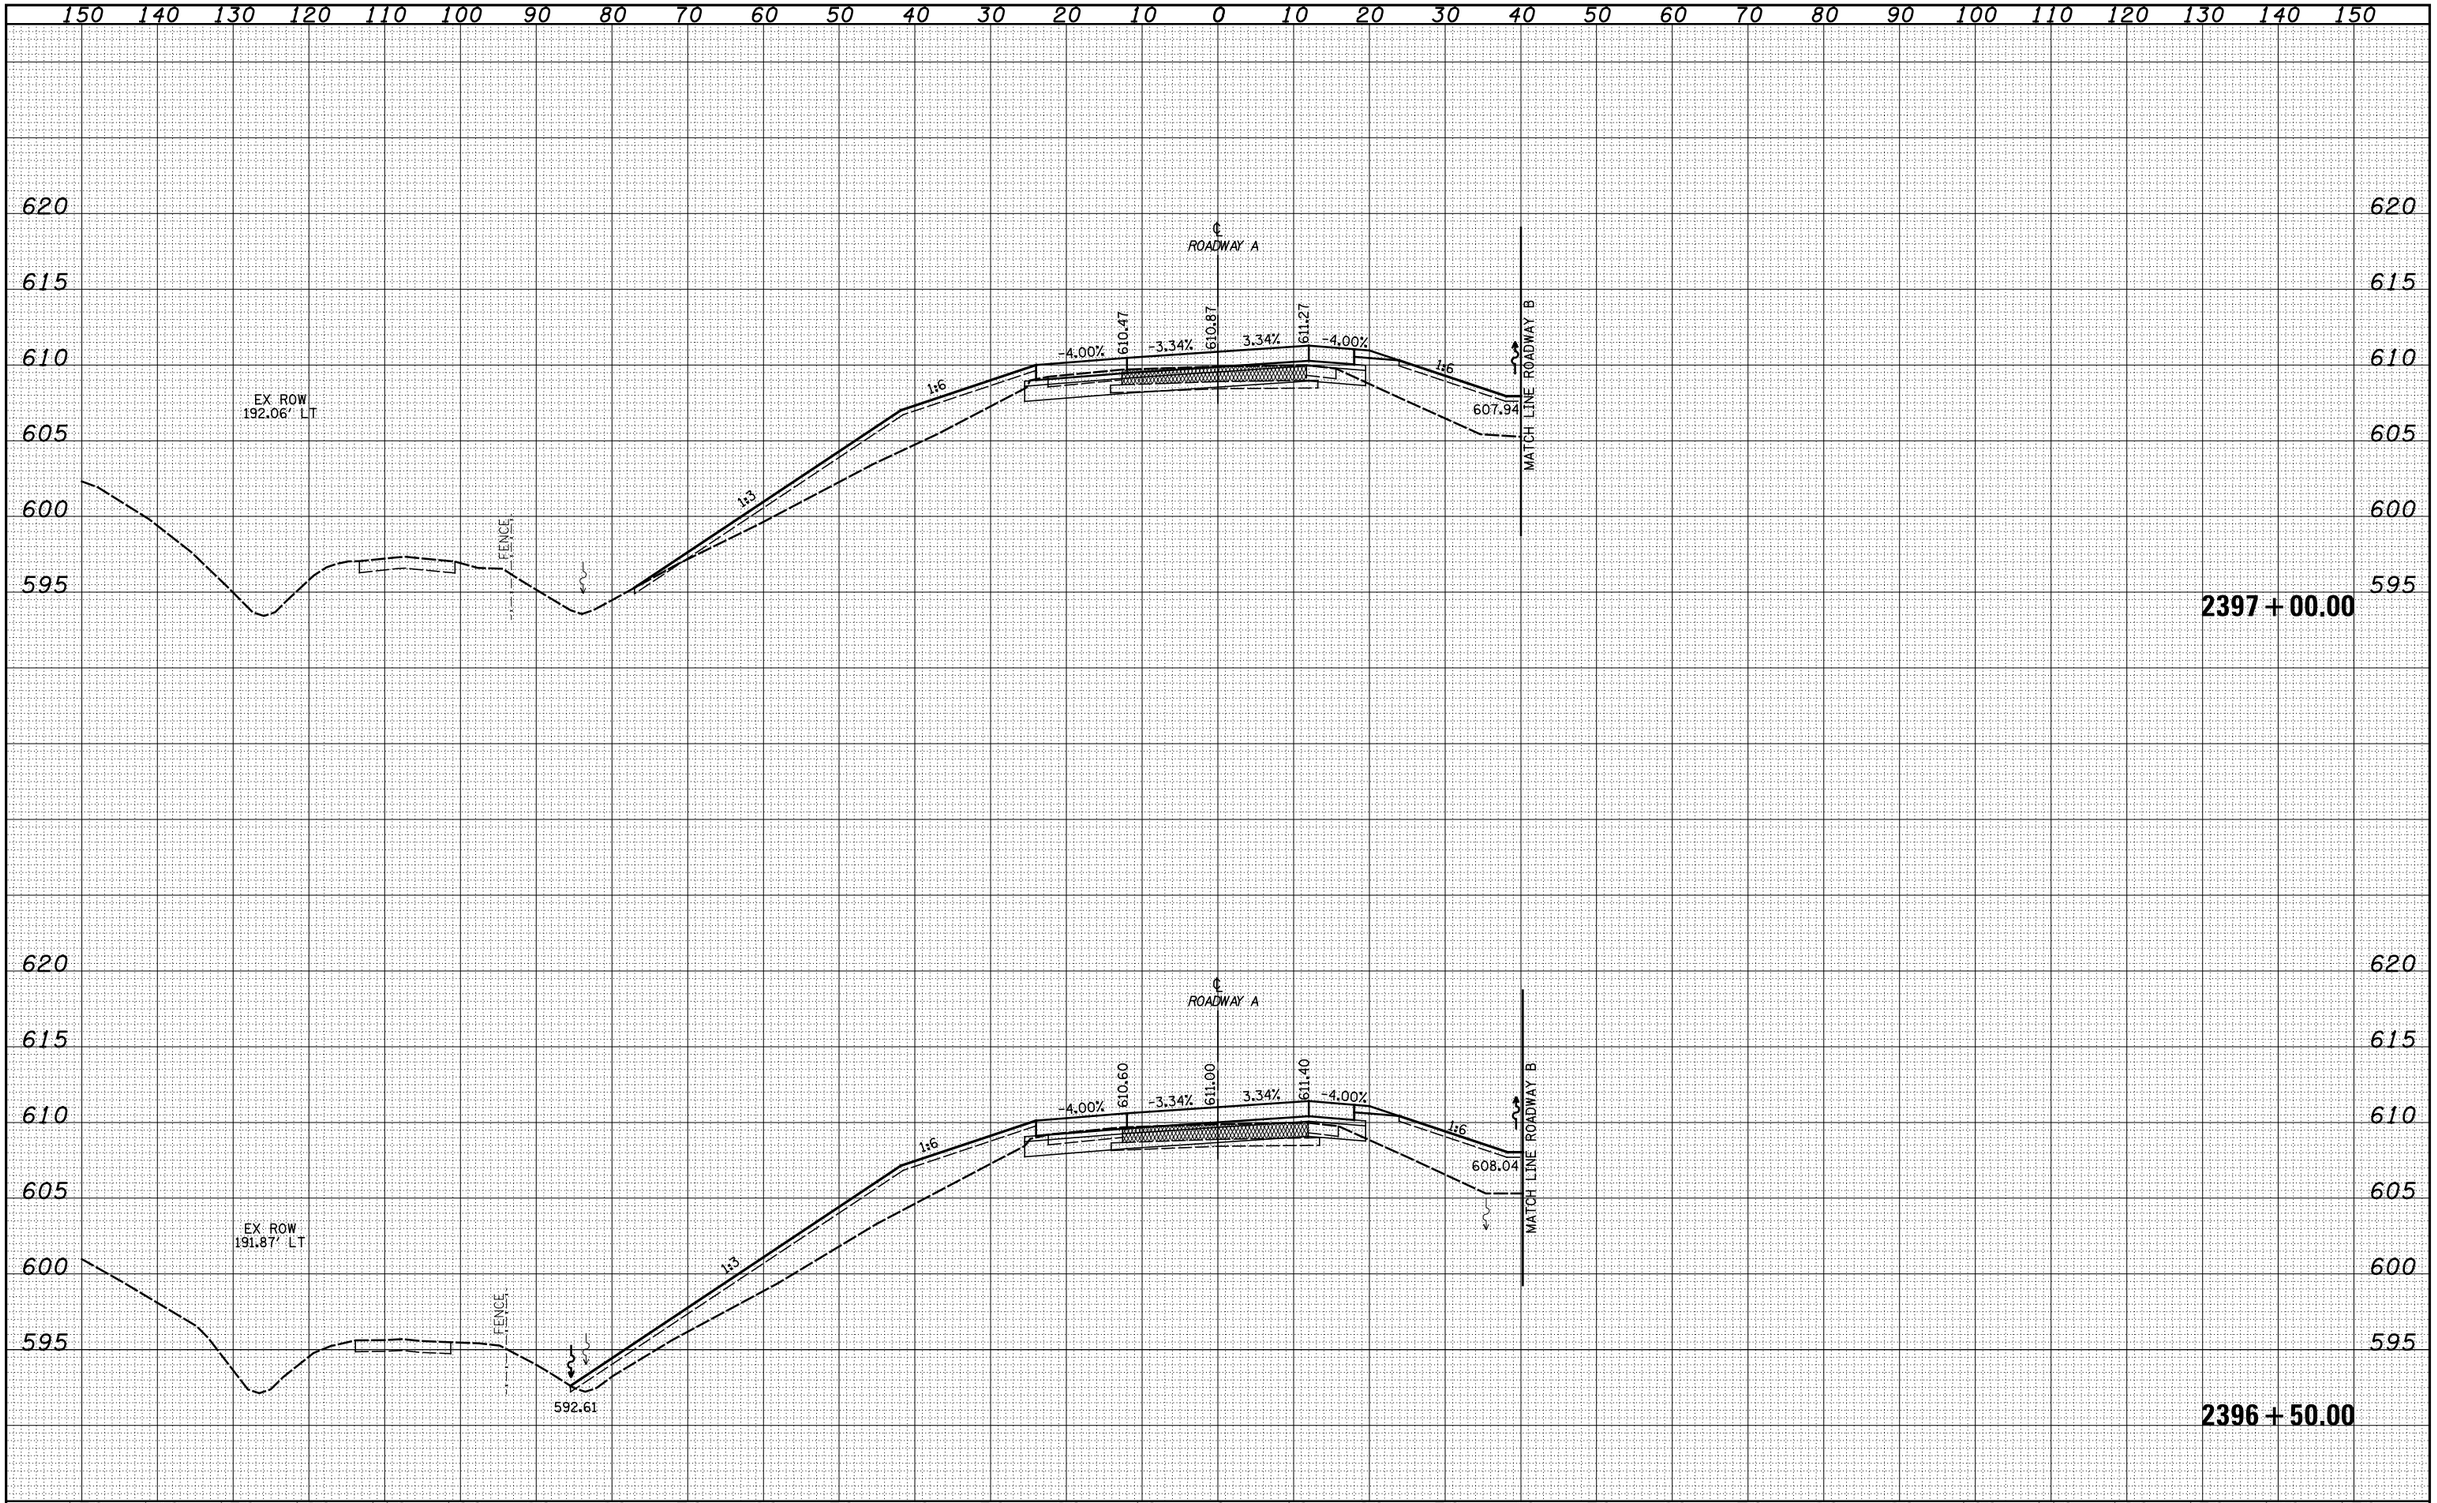

FINAL SURVEY		BY	DATE
	SURVEYED		
	PLOTTED		
	TEMPLATE		
NOTE BOOK	AREAS		
	AREAS CHECKED		
NO.			

ORIGINAL SURVEY		BY	DATE
	SURVEYED		
	PLOTTED		
	TEMPLATE		
NOTE BOOK	AREAS		
	AREAS CHECKED		
NO.			

FILE NAME = S:\Projects\HED-80072.57-70\dgn\IX TriLx\roah17DNR0A.dgn	USER NAME = $USER$	DESIGNED - JWS	REVISED -
		DRAWN - SGK	REVISED -
	PLOT SCALE = $SCALE$	CHECKED - BEM	REVISED -
	PLOT DATE = $DATE$	DATE - 3-25-08	REVISED -

STATE OF ILLINOIS
DEPARTMENT OF TRANSPORTATION

CROSS SECTIONS NORTH TRI LEVEL – ROADWAY A

SCALE: 1"=10' | SHEET NO. 60 OF 61 SHEETS | STA. 2396+50.00 TO STA. 2397+00.00

F.A.I RTE.	SECTION	COUNTY	TOTAL SHEETS	SHEET NO.
57/70	(25-4)R	EFFINGHAM	1760	988

CONTRACT NO. 74295

FED. ROAD DIST. NO. | ILLINOIS | FED. AID PROJECT