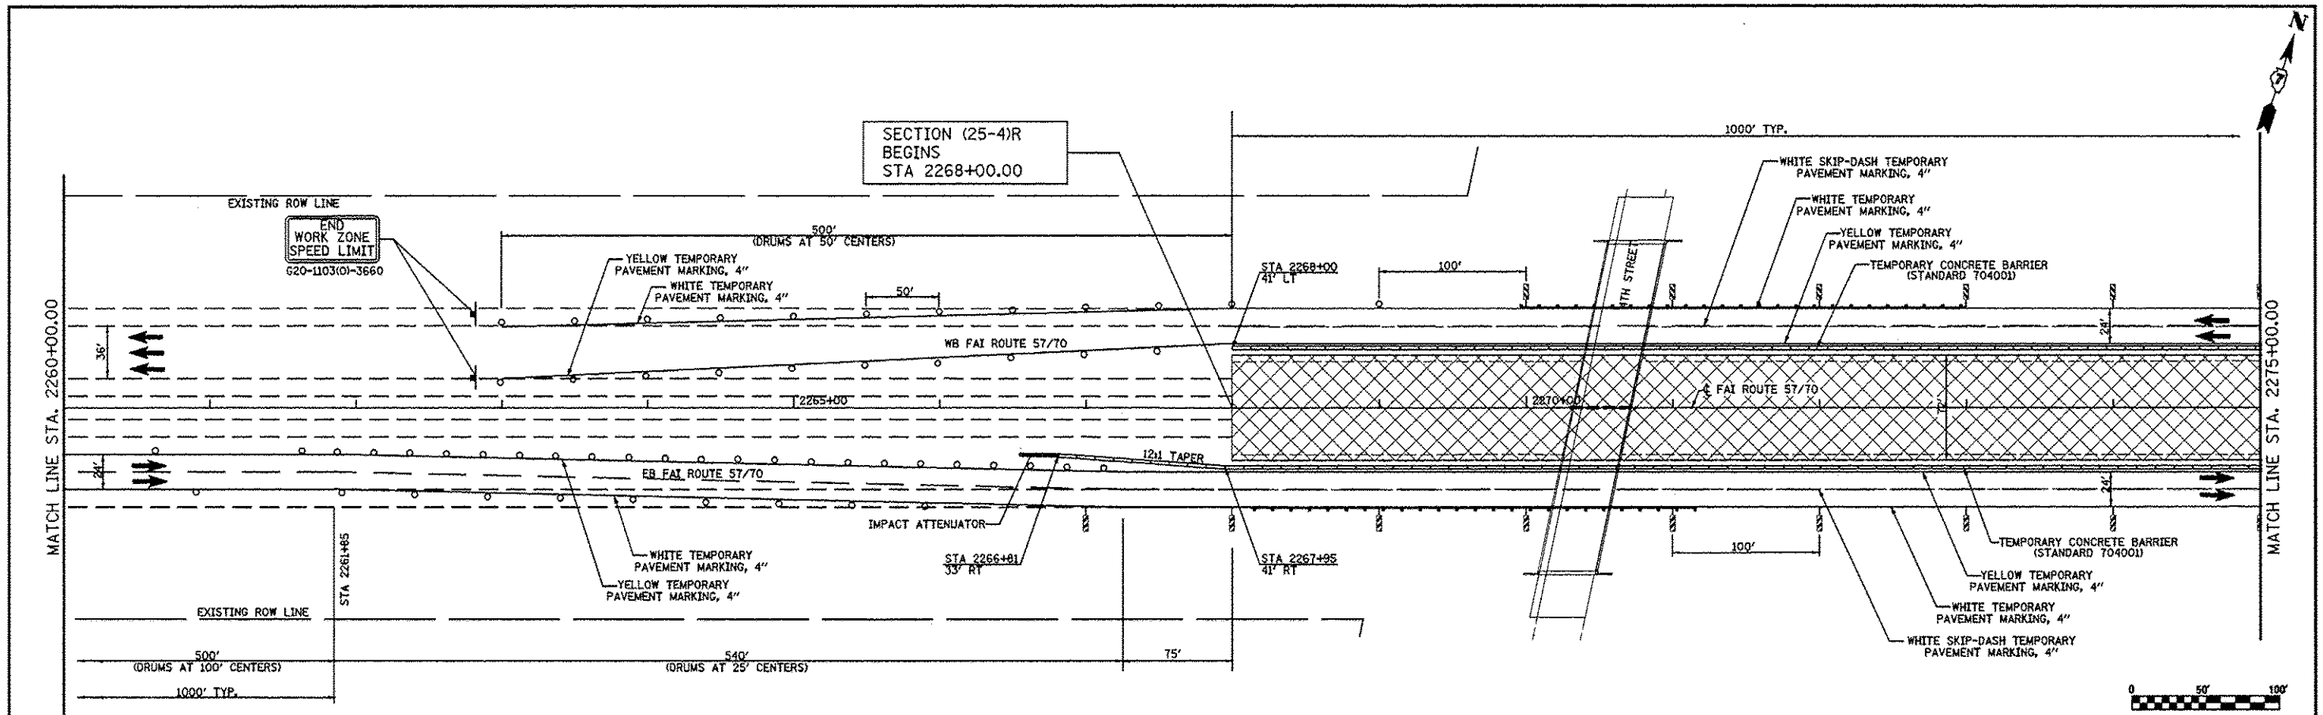

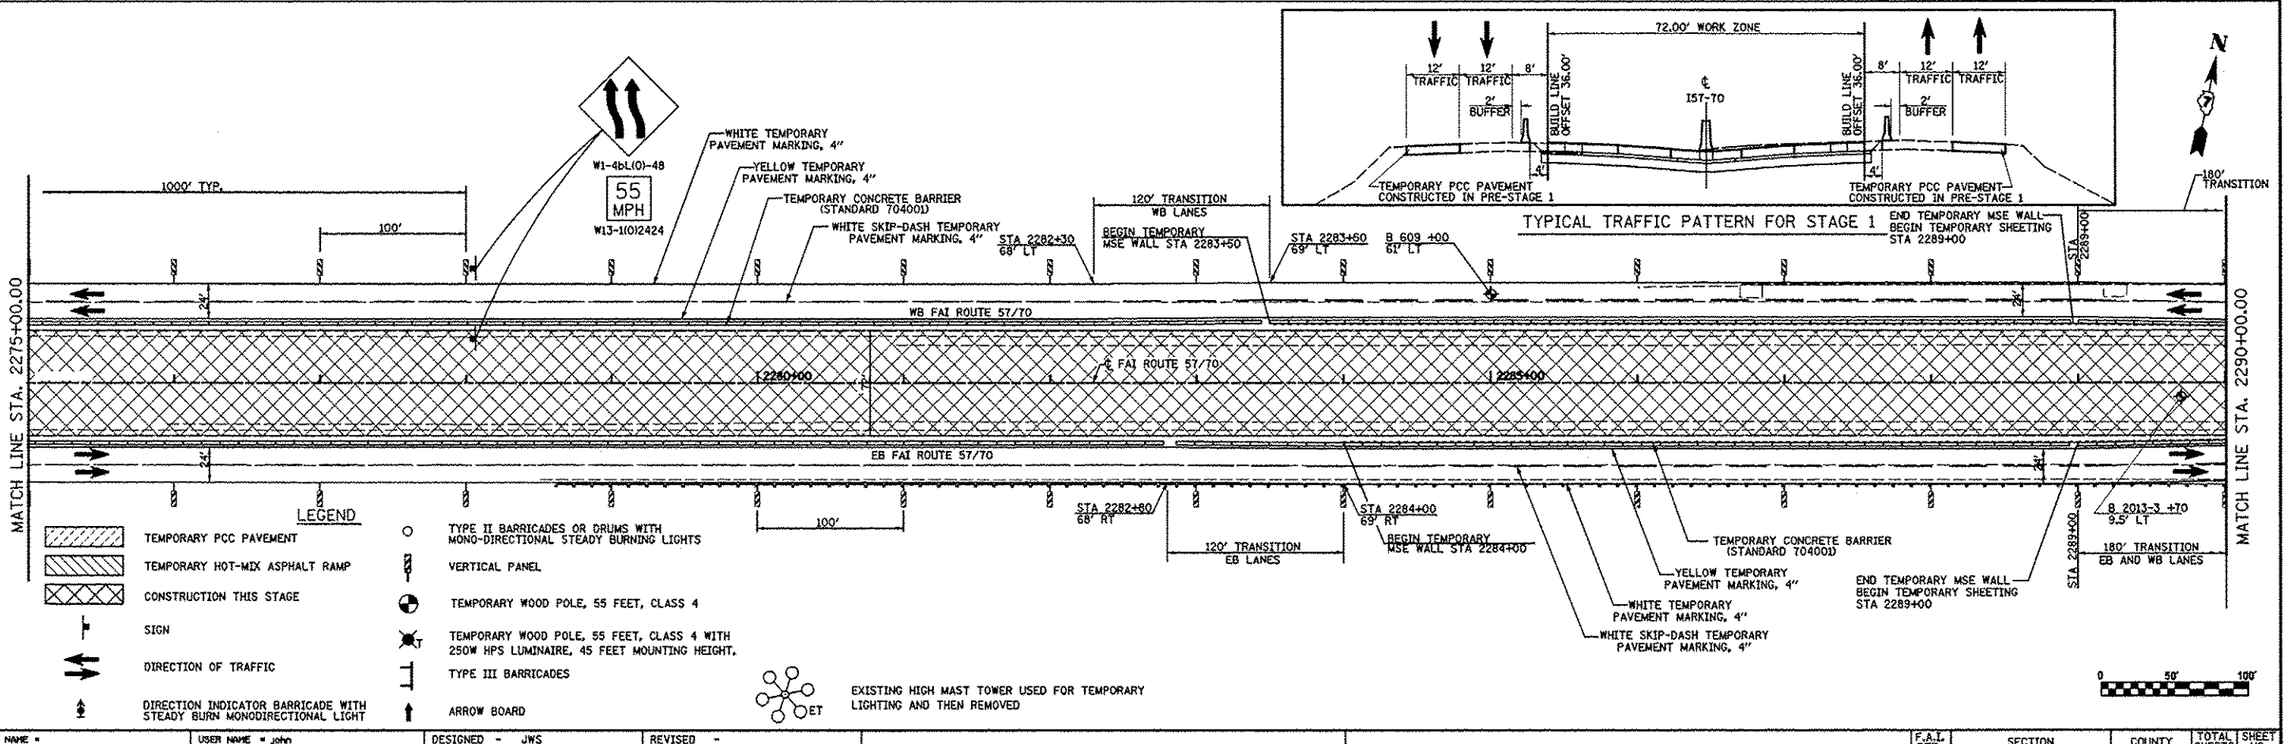

FILE NAME =	USER NAME = john	DESIGNED - JWS	REVISED -
		DRAWN - MAB	REVISED -
	PLOT SCALE = 100.0000 ' / IN.	CHECKED - BRM	REVISED -
	PLOT DATE = 6/19/2013	DATE - 3-31-08	REVISED -

STATE OF ILLINOIS
DEPARTMENT OF TRANSPORTATION

MAINTENANCE OF TRAFFIC, STAGE 1, NORTH TRI LEVEL

SCALE: 1"=50' | SHEET NO. 8 OF 18 SHEETS | STA. 2260+00.00 TO STA. 2290+00.00

F.A.I. RTE.	SECTION	COUNTY	TOTAL SHEETS	SHEET NO.
57/70	(25-4)R	EFFINGHAM	1760	181
		CONTRACT NO. 74295		
FED. ROAD DIST. NO.	ILLINOIS	FED. AID PROJECT		