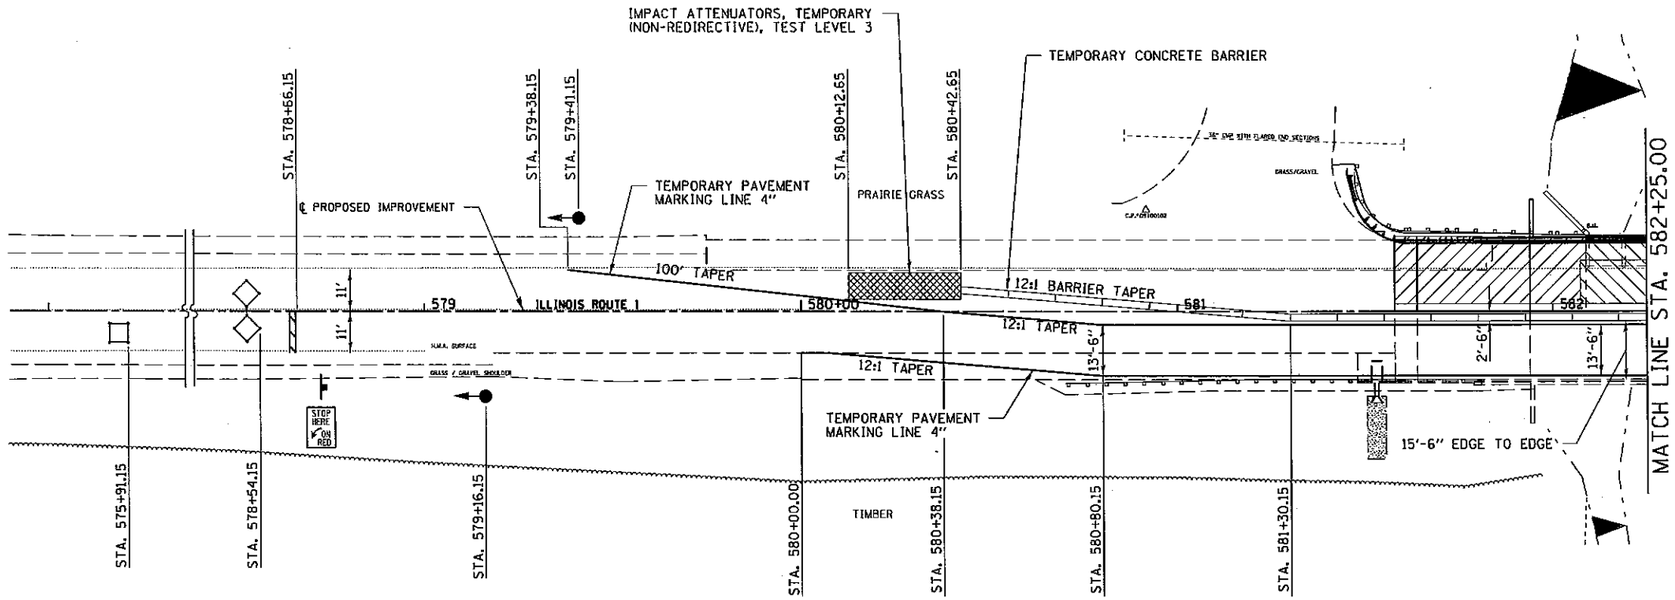

LEGEND

- PAVEMENT & SHOULDER REMOVAL
- EXISTING STRUCTURE REMOVAL
- BASE COURSE WIDENING

FILE NAME = c:\pw_work\pwidot\lavender\		DESIGNED - L.F.S.	REVISED -	STATE OF ILLINOIS DEPARTMENT OF TRANSPORTATION	PLAN VIEW STAGE 2 ILLINOIS ROUTE 1	F.A.P. 332	SECTION 2B-1	COUNTY WHITE	TOTAL SHEETS 52 / SHEET NO. 16
HAMPTON, LENZINI AND RENWICK, INC. 3065 STEVENSON DRIVE, SUITE 201 SPRINGFIELD, ILLINOIS 62703 ILLINOIS PROFESSIONAL DESIGN FIRM 184.003959	PLOT SCALE = 2.0000 ' / in.	DRAWN - T.W.K.	REVISED -					CONTRACT NO. 78103	
		CHECKED - J.W.F.	REVISED -						
	PLOT DATE = 6/3/2013	DATE - 04/26/13	REVISED -		SCALE: SHEET NO. OF SHEETS STA. TO STA.			ILLINOIS FED. AID PROJECT	