| F.A.I. RTE. | SECTION | COUNTY | TOTAL SHEETS | SHEET NO. |
|---|---|---|---|---|
| 94 | 2005-048 L | COOK | 85 | 84 |
| STA. 2003+00.00 | TO STA. 2365+00.00 | | | |
| FED. ROAD DIST. NO. | ILLINOIS | FED. AID PROJECT | | |

60A23

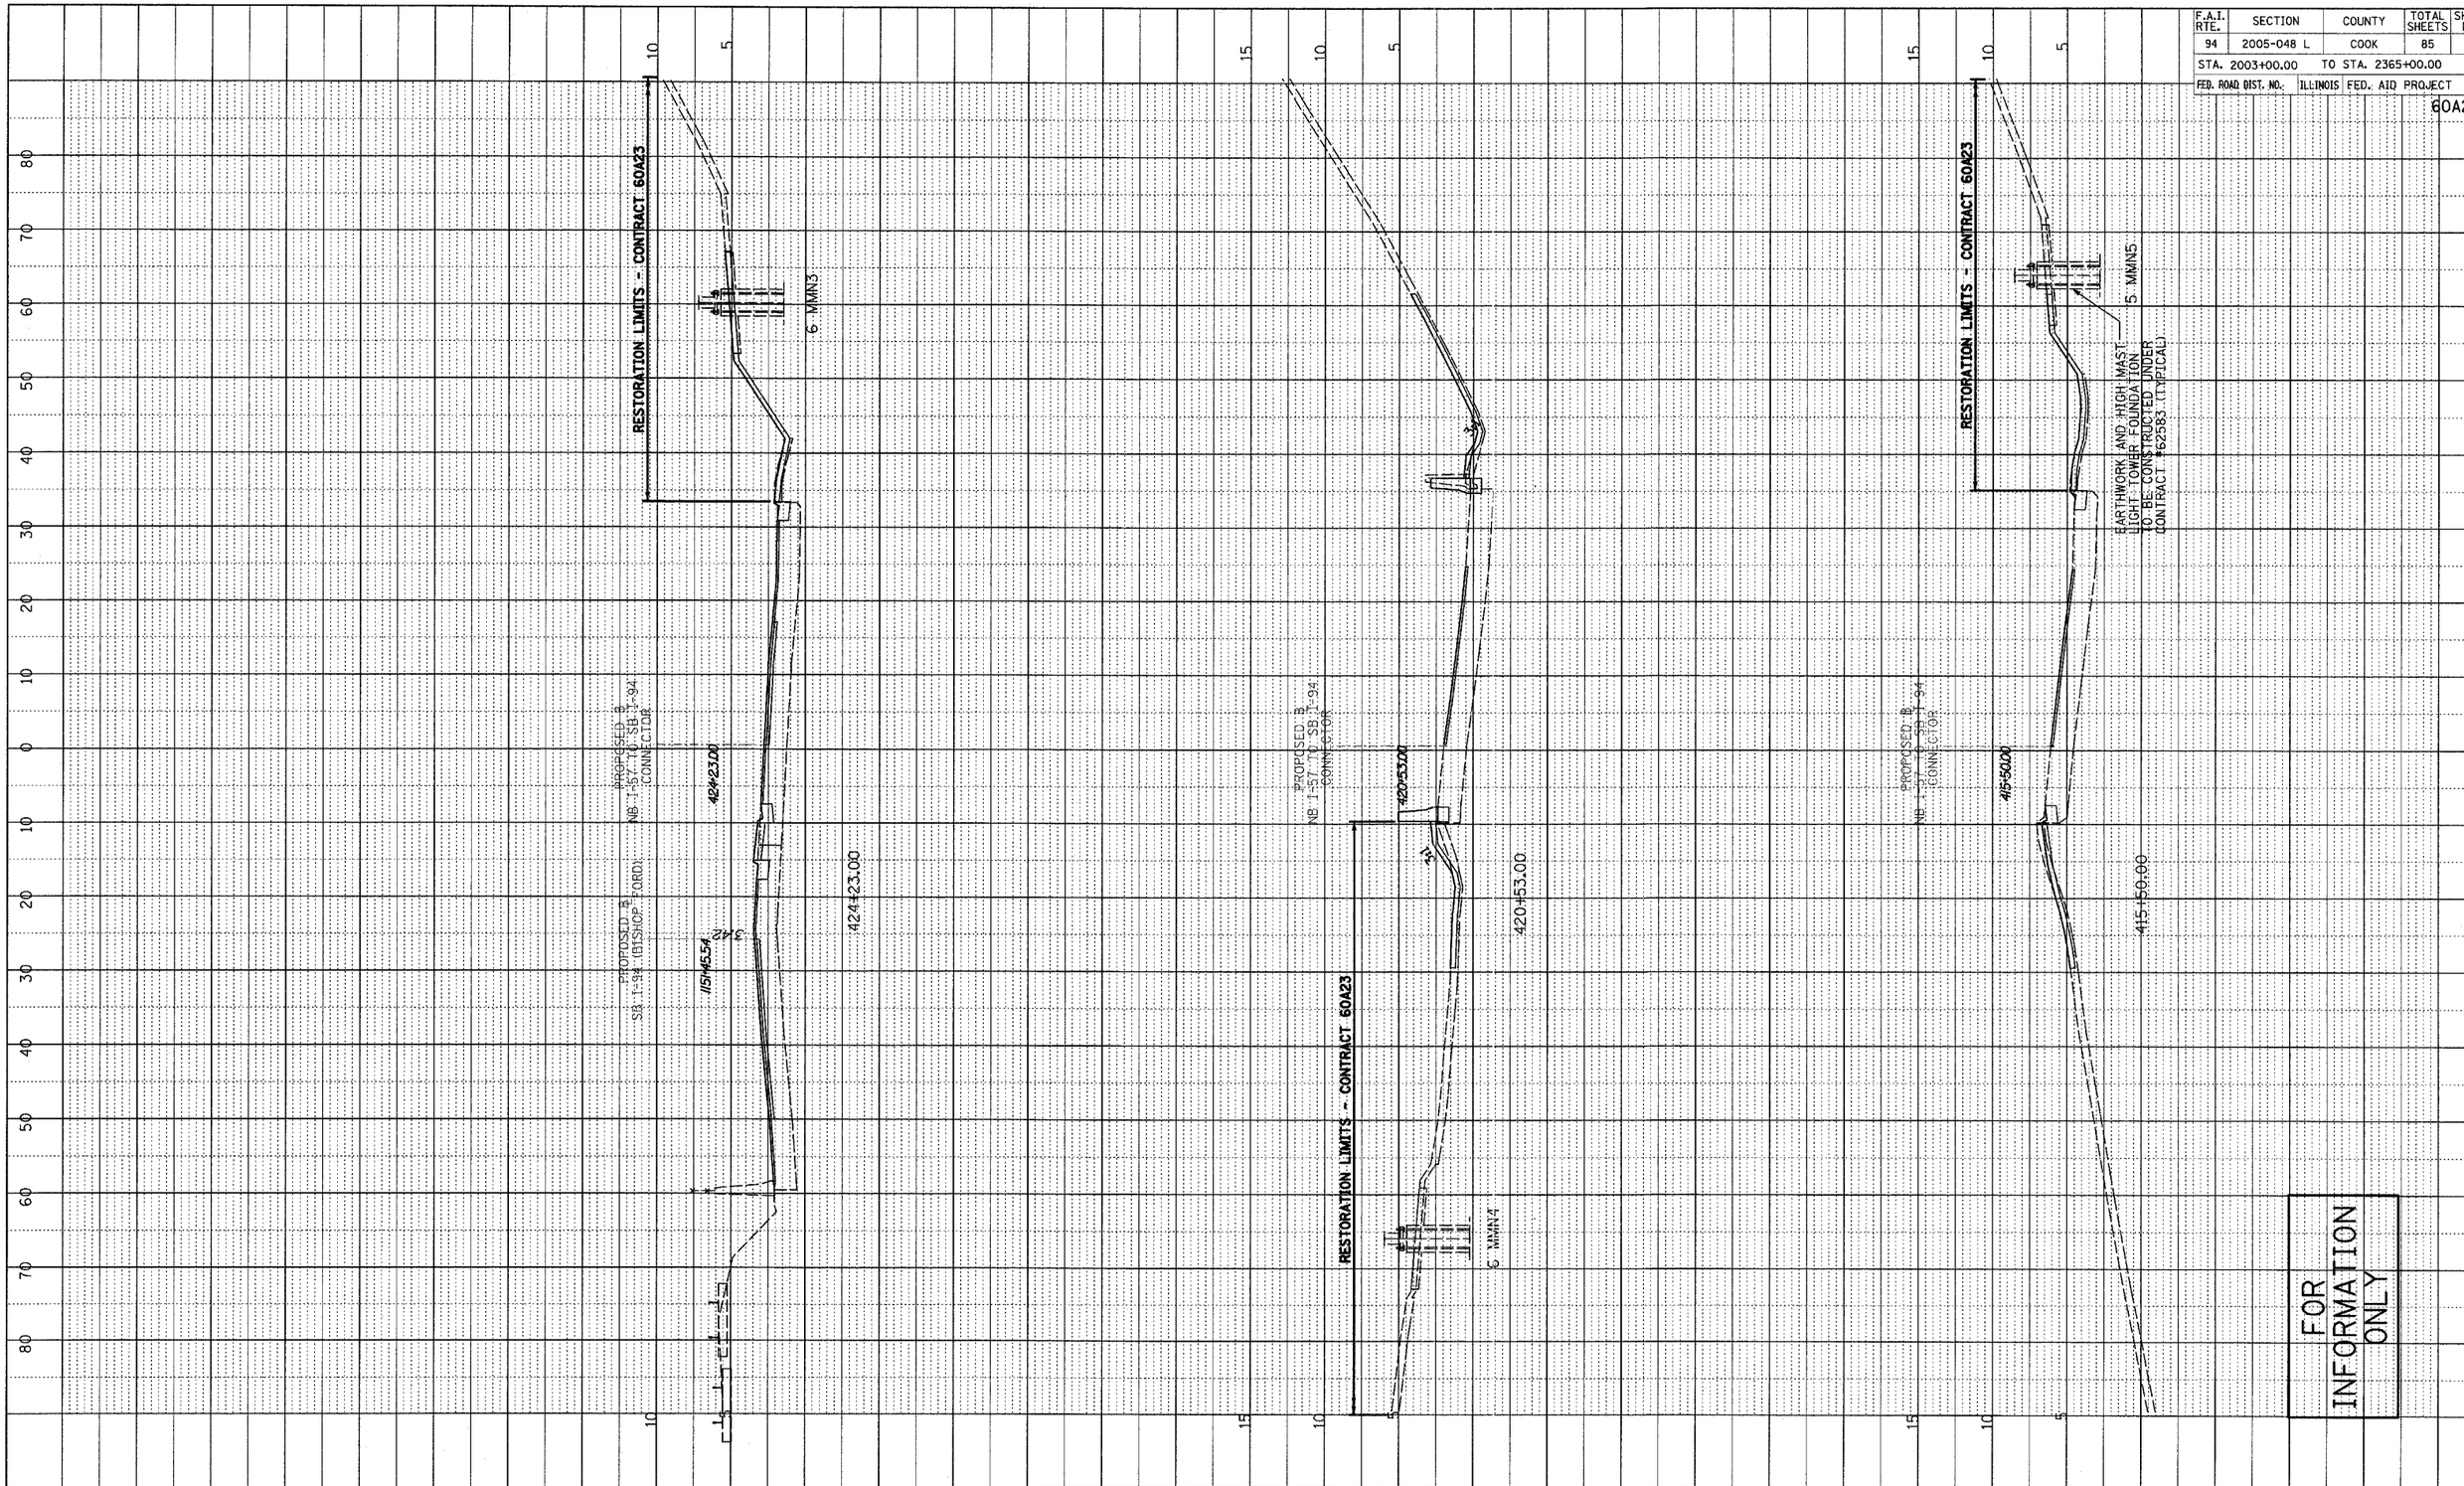


PROFILE
SURVEYED
PLOTTED
GRADES CHECKED
B.M. NOTED
STRUCTURE NOTATNS CHKD
NOTE BOOK
NO.
BY
DATE

TYLIN INTERNATIONAL

10' 0 10' 20'
HORIZONTAL SCALE

5' 0 5' 10'
VERTICAL SCALE

EB I-57 TO I-94 (BISHOP FORD FWY
STA. 420+50 TO STA. 424+23