F.A.P. RTE.	SECTION	COUNTY	TOTAL SHEETS	SHEET NO.
335	119R-2	LAKE	439	139
STA. 432+83.12		TO STA. 470+56.84		
FED. ROAD DIST. NO.	ILLINOIS	FED. AID PROJECT		

60B01

MATCHLINE IL RTE 60 STA. 458+50.00 - SHEET 1 OF 4

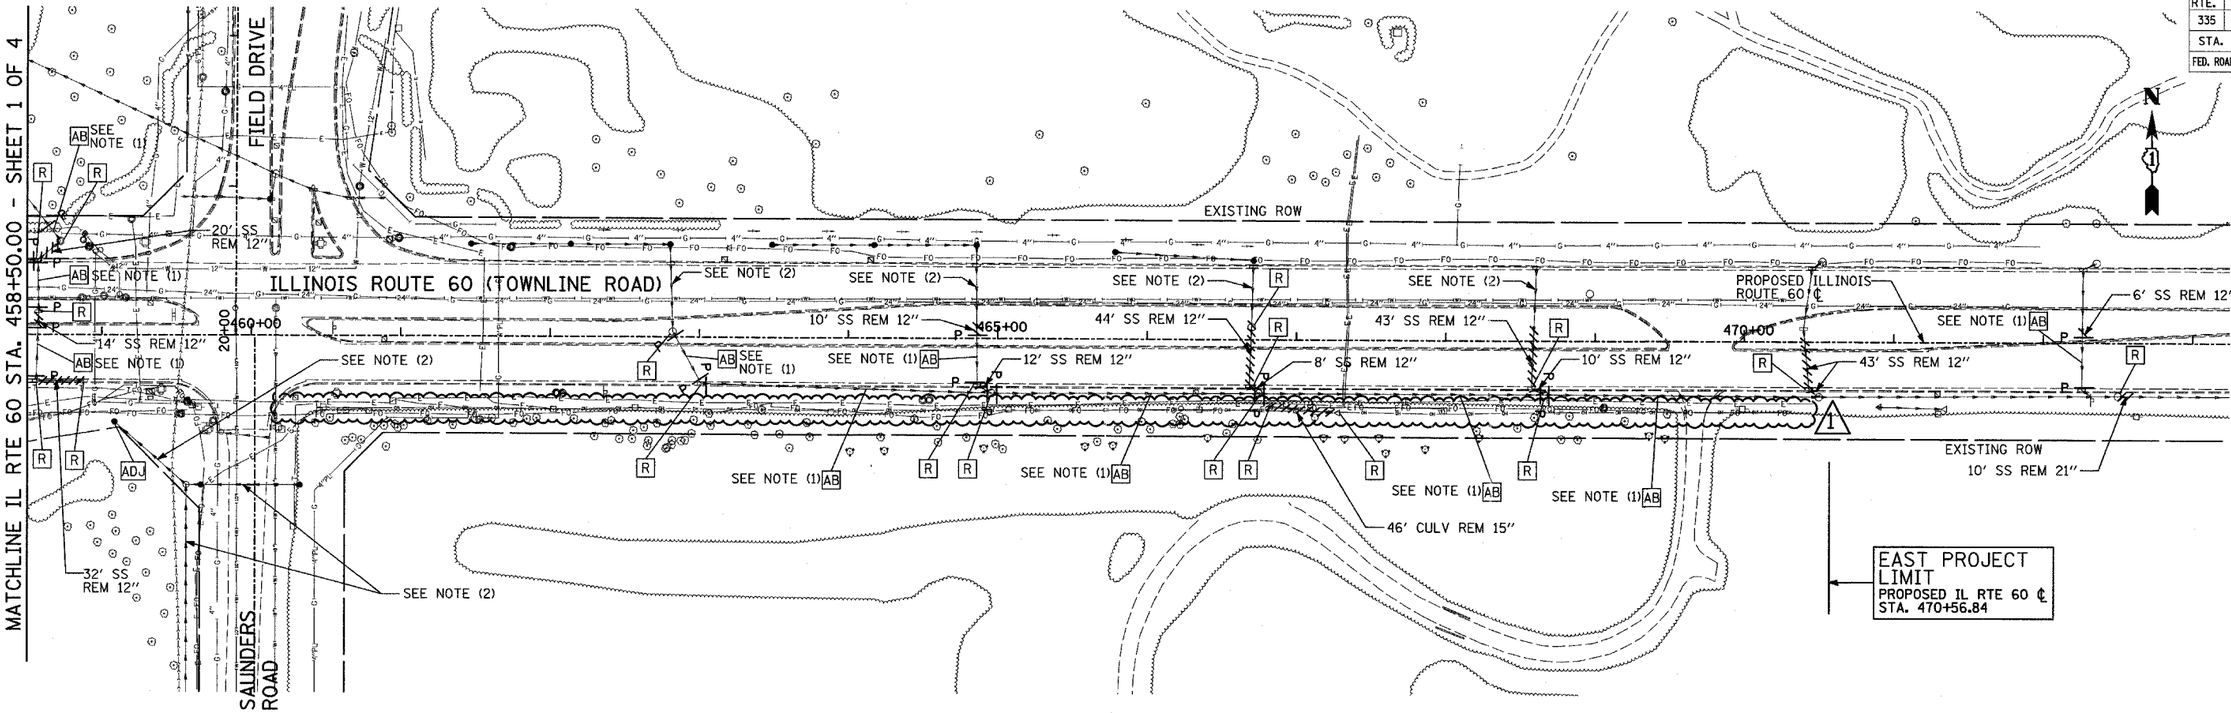

LEGEND:

- —P SEWER PLUG
- F.V. FIELD VERIFY
- STORM SEWER REMOVAL
- END SECTION

NOTES:

1. ABANDONED SEWER TO BE FILLED WITH CONTROLLED LOW STRENGTH MATERIAL. SEE SCHEDULE FOR DETAILS.
2. SEE DRAINAGE AND UTILITY PLANS, SHEET 6-SHEET 10, FOR INFORMATION.

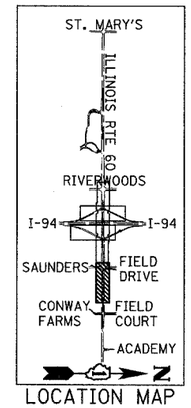

LOCATION MAP

50 0 50 100

SCALE: 1" = 50'-0"

TY·LIN INTERNATIONAL

REVISIONS NAME	DATE
⚠ ADDENDUM 1	08/31/07

ILLINOIS DEPARTMENT OF TRANSPORTATION

ILLINOIS RTE 60 OVER I-94

EXISTING UTILITIES AND DRAINAGE REMOVAL PLAN

IL RTE 60 STA. 458+50.00 TO 470+56.84

SHEET 2 OF 4

SCALE: 1"=50'-0" DRAWN BY: NSB

DATE: MAY 8, 2007 CHECKED BY: DA