F.A.P. RTE.	SECTION	COUNTY	TOTAL SHEETS	SHEET NO.
335	119R-2	LAKE	439	48
STA. 432+83.12		TO STA. 470+56.84		
FED. ROAD DIST. NO.	ILLINOIS	FED. AID PROJECT		

60B01

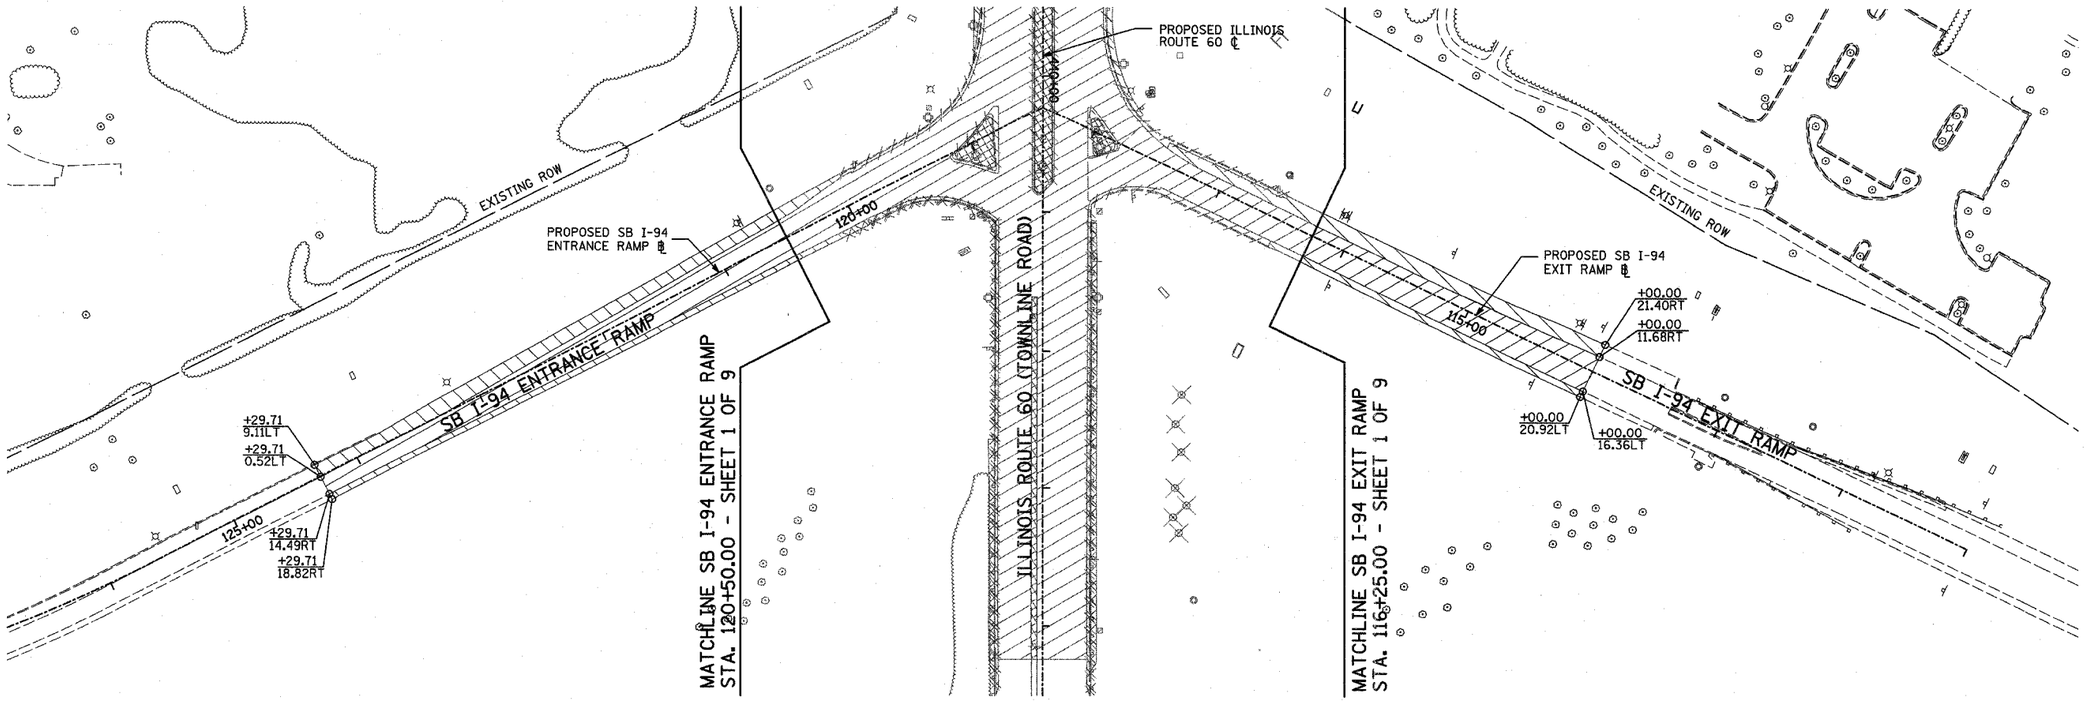

REMOVAL LEGEND:

- PAVEMENT REMOVAL
- PAVED SHOULDER REMOVAL
- BITUMINOUS SURFACE REMOVAL, 2¾"
- MEDIAN REMOVAL
- DRIVEWAY PAVEMENT REMOVAL
- COMB CONC CURB & GUTTER REMOVAL
- GUARDRAIL REMOVAL
- CHAIN LINK FENCE REMOVAL
- LIGHT POLE FOUNDATION REMOVAL (SEE ROADWAY LIGHTING & SURVEILLANCE PLANS)
- 10 TREE REMOVAL (UNITS) (NO UNIT SHOWN = <6)

PLAN NOTES:

- ALL STATION/OFFSET/RADIUS CALLOUTS MEASURED TO EDGE OF PAVEMENT UNLESS OTHERWISE NOTED.

50 0 50 100

SCALE: 1" = 50'-0"

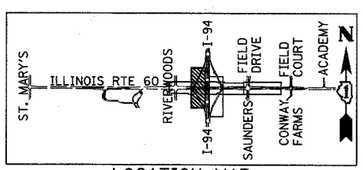

LOCATION MAP

REVISIONS	
NAME	DATE

ILLINOIS DEPARTMENT OF TRANSPORTATION

ILLINOIS RTE 60 OVER I-94

EXISTING CONDITIONS AND REMOVAL PLAN
SOUTHBOUND INTERSTATE 94 RAMPS
SHEET 3 OF 9

SCALE: 1"=50'-0" DRAWN BY: CBS

DATE: MAY 8, 2007 CHECKED BY: MPG

TY·LIN INTERNATIONAL

p:\60245811\60\road\60rem_sht03.dgn 5/11/2007 8:43:21 AM