F.A.P. RTE.	SECTION	COUNTY	TOTAL SHEETS	SHEET NO.
335	119R-2	LAKE	439	50
STA. 432+83.12		TO STA. 470+56.84		
FED. ROAD DIST. NO.	ILLINOIS	FED. AID PROJECT		

60B01

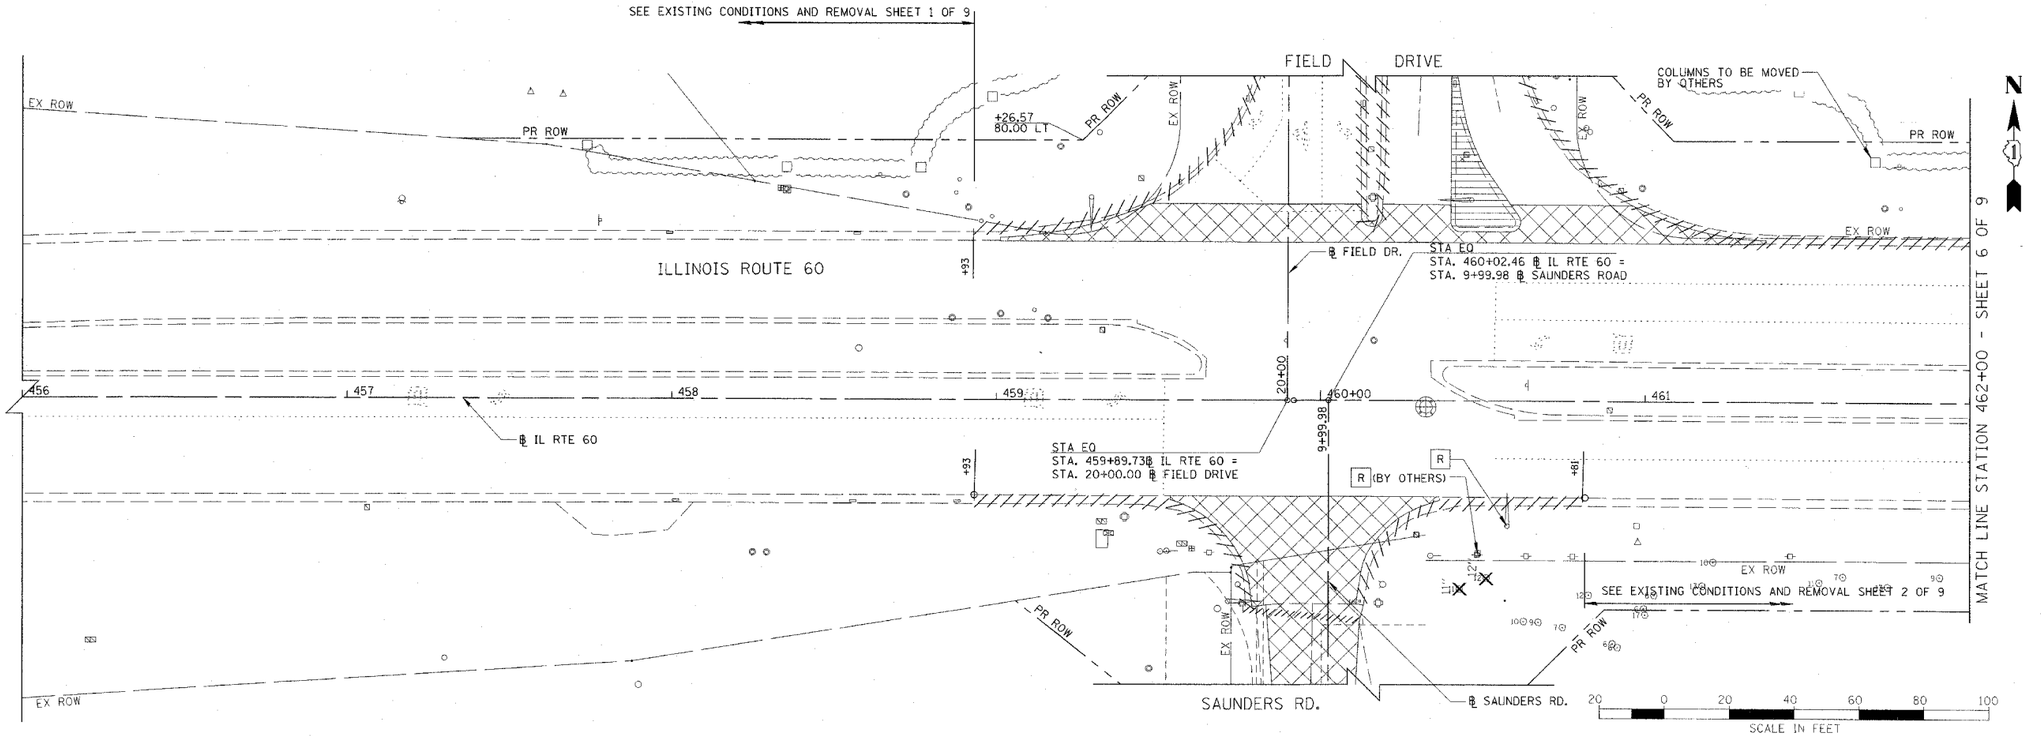

LEGEND:

- CONC CURB & GUTTER REMOVAL
- PAVEMENT REMOVAL
- ISLAND REMOVAL
- REL — RELOCATE EXISTING ROADSIDE FEATURE
- 9" — TREE REMOVAL
- R — REMOVAL

CHRISTOPHER B. BURKE ENGINEERING LTD.
9575 West Higgins Road, Suite 600
Rosemont, Illinois 60018
(847) 823-0600

REVISIONS NAME	DATE

ILLINOIS DEPARTMENT OF TRANSPORTATION

ILLINOIS RTE 60 OVER I-94

IL RTE 60
EXISTING CONDITIONS AND REMOVAL
STA. 458+93.00 TO STA. 462+00.00
SHEET 5 OF 9

SCALE: 1"=20' DRAWN BY: GT
DATE: MAY 8, 2007 CHECKED BY: MCW

5/8/2007 9:25:32 AM

N:\Lake Forest\03952\CIVIL\03952_RTE60-RE.dgn