F.A.P. RTE.	SECTION	COUNTY	TOTAL SHEETS	SHEET NO.
335	119R-2	LAKE	439	60
STA. 432+83.12		TO STA. 470+56.84		
FED. ROAD DIST. NO.	ILLINOIS	FED. AID PROJECT		

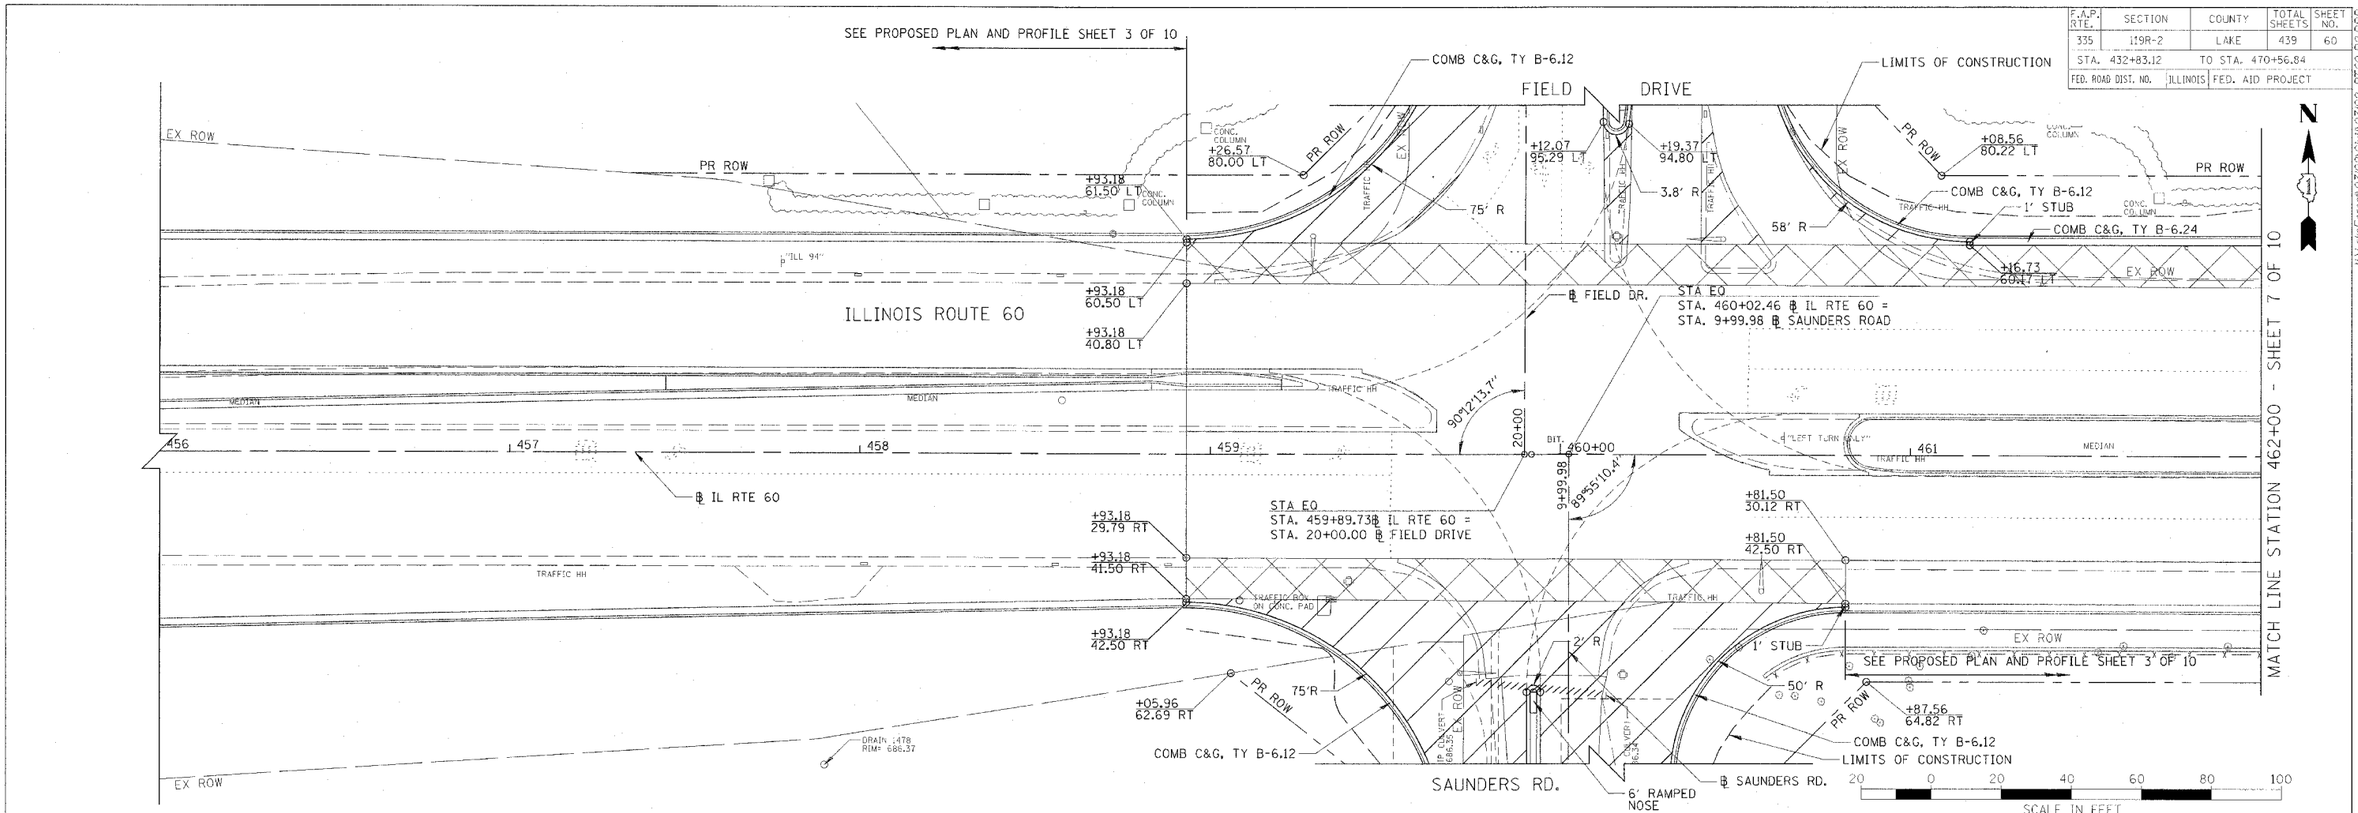

REVISIONS	
NAME	DATE

ILLINOIS DEPARTMENT OF TRANSPORTATION

ILLINOIS RTE 60 OVER I-94

IL RTE 60

PROPOSED PLAN AND PROFILE

STA. 458+93.00 TO STA. 462+00.00

SHEET 6 OF 10

SCALE: 1"=5' VERT. 1"=20' HORZ.

DRAWN BY: GT

DATE: MAY 8, 2007

CHECKED BY: MCW

CHRISTOPHER B. BURKE ENGINEERING LTD.
9575 West Higgins Road, Suite 600
Rosemont, Illinois 60018
(847) 823-0500

PLAN: SURVEYED / PLOTTED / ALIGNMENT CHECKED / RT. OF WAY CHECKED / CADD FILE NAME / NOTE BOOK / NO. / BY / DATE

PROFILE: SURVEYED / PLOTTED / GRADES CHECKED / B.M. NOTED / STRUCTURE NOTATNS CHKD / NOTE BOOK / NO. / BY / DATE

6/8/2007 8:22:54 AM