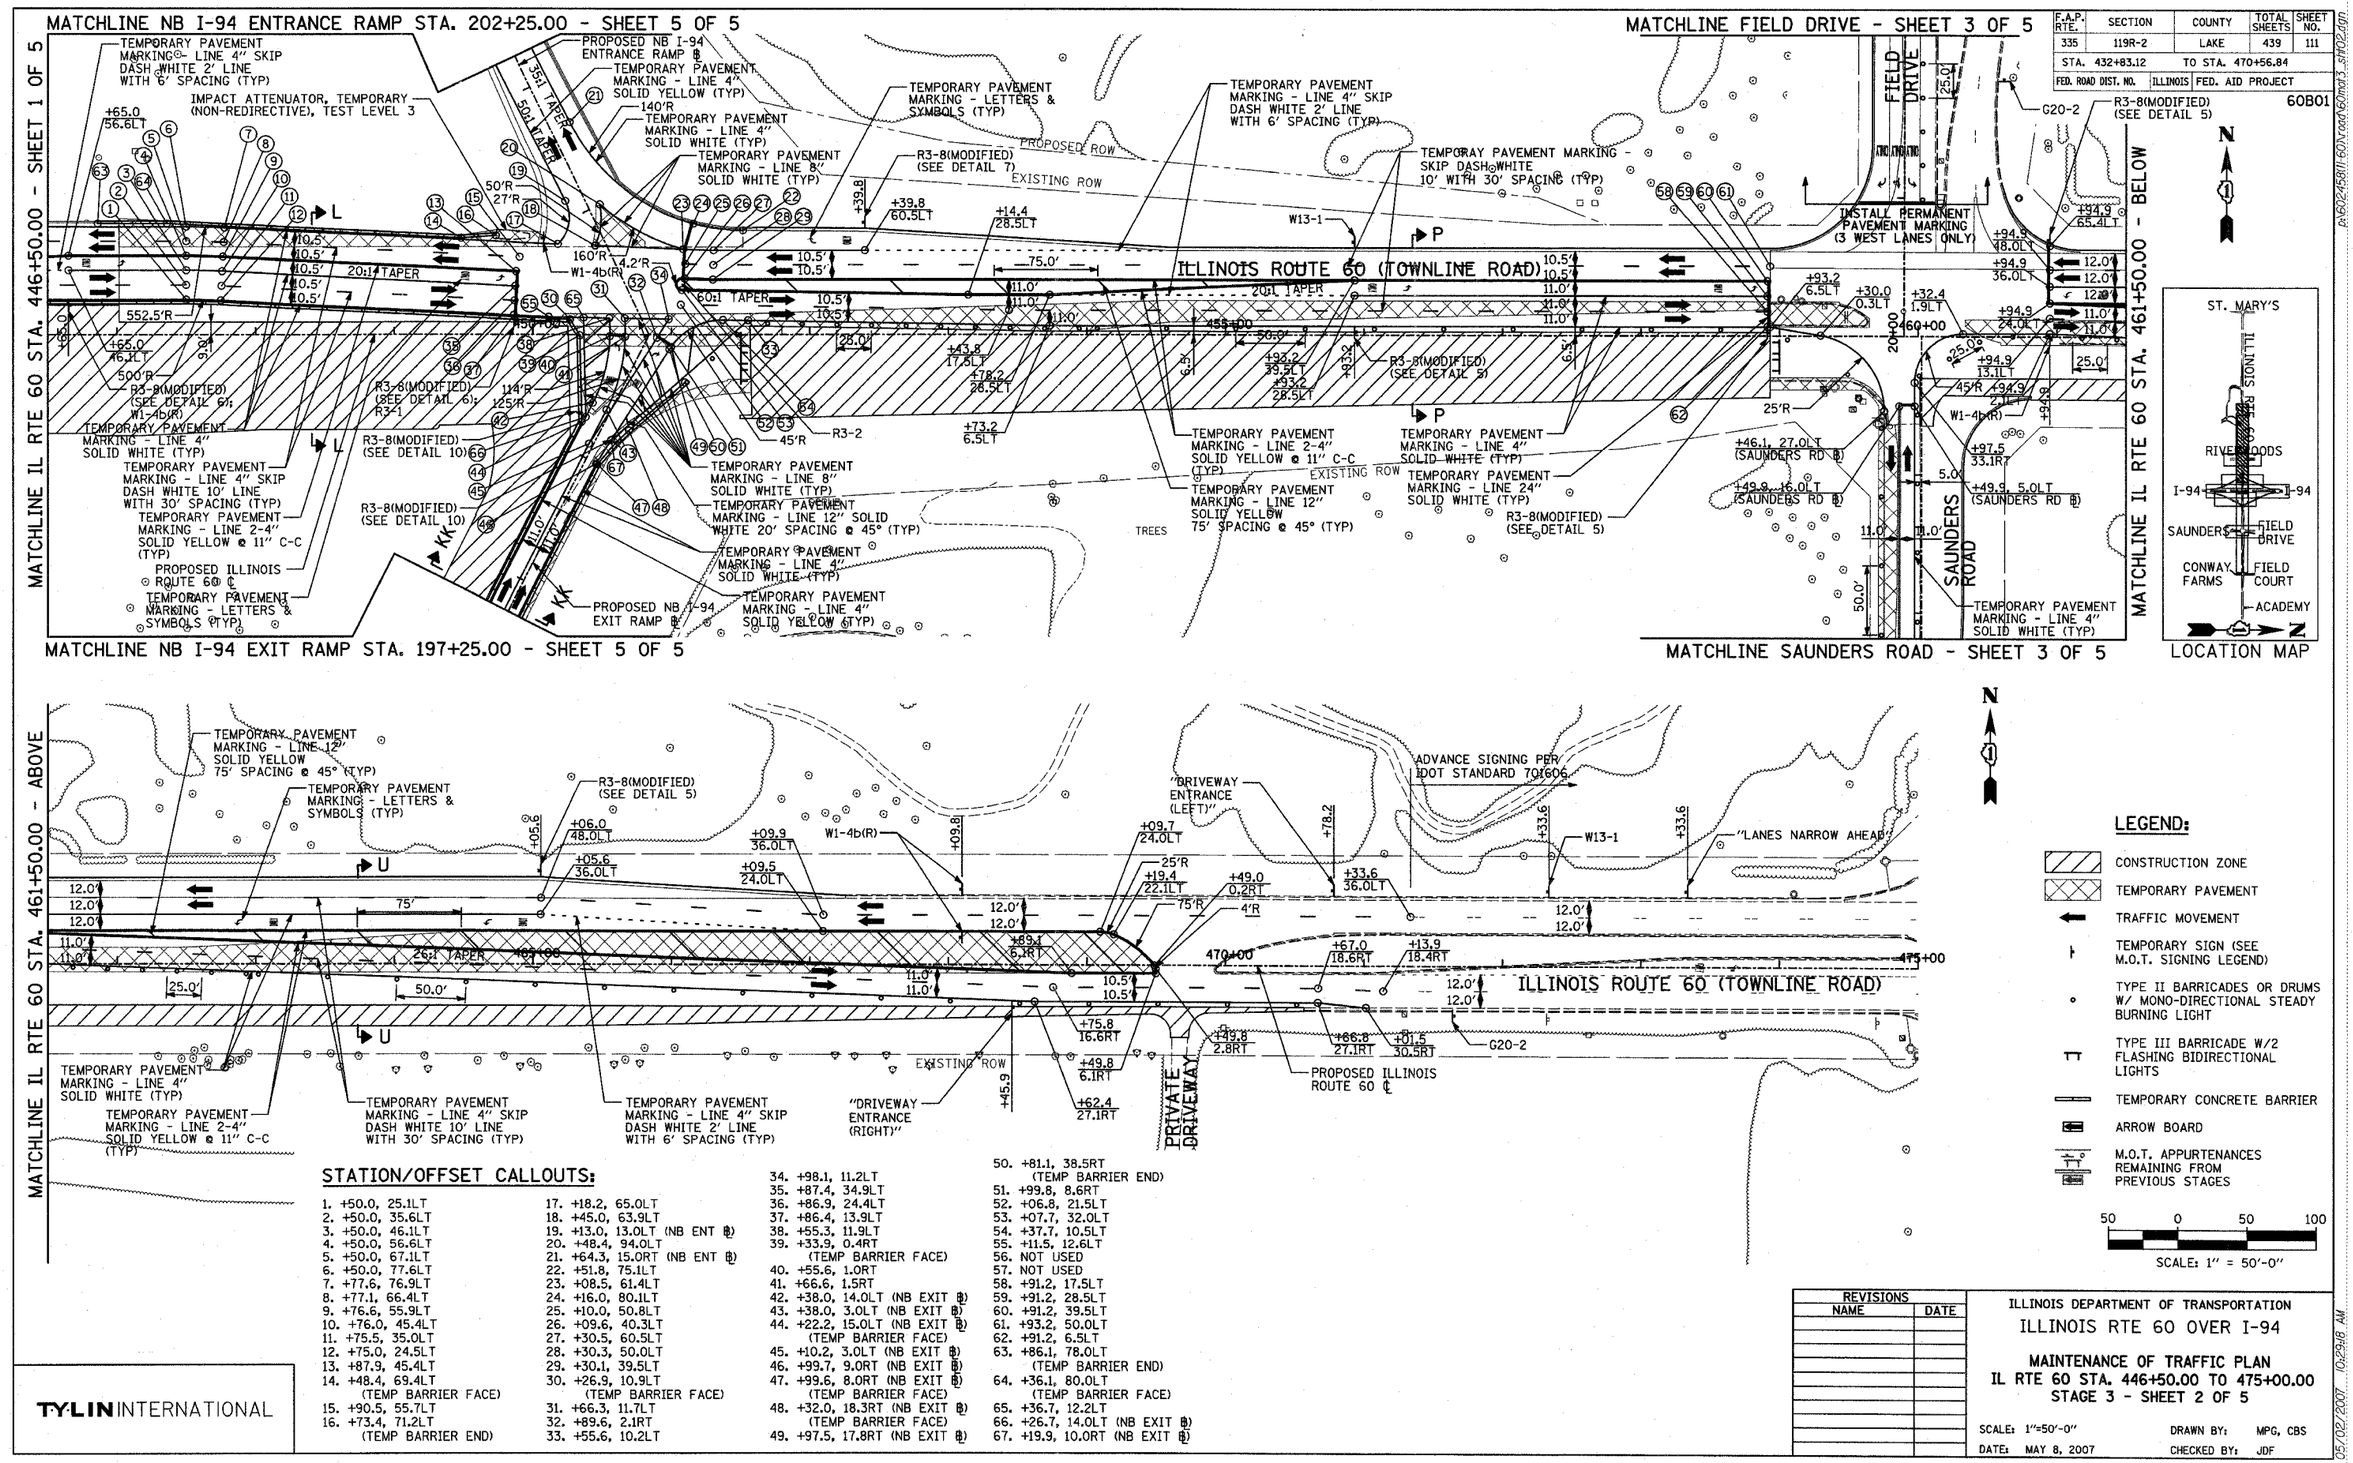

F.A.P. RTE.	SECTION	COUNTY	TOTAL SHEETS	SHEET NO.
335	119R-2	LAKE	439	111
STA. 432+83.12		TO STA. 470+56.84		
FED. ROAD DIST. NO.	ILLINOIS	FED. AID PROJECT		

60B01

STATION/OFFSET CALLOUTS:

1. +50.0, 25.1LT
2. +50.0, 35.6LT
3. +50.0, 46.1LT
4. +50.0, 56.6LT
5. +50.0, 67.1LT
6. +50.0, 77.6LT
7. +77.6, 76.9LT
8. +77.1, 66.4LT
9. +76.6, 55.9LT
10. +76.0, 45.4LT
11. +75.5, 35.0LT
12. +75.0, 24.5LT
13. +87.9, 45.4LT
14. +48.4, 69.4LT (TEMP BARRIER FACE)
15. +90.5, 55.7LT
16. +73.4, 71.2LT (TEMP BARRIER END)
17. +18.2, 65.0LT
18. +45.0, 63.9LT
19. +13.0, 13.0LT (NB ENT @)
20. +48.4, 94.0LT
21. +64.3, 15.0RT (NB ENT @)
22. +51.8, 75.1LT
23. +08.5, 61.4LT
24. +16.0, 80.1LT
25. +10.0, 50.8LT
26. +09.6, 40.3LT
27. +30.5, 60.5LT
28. +30.3, 50.0LT
29. +30.1, 39.5LT
30. +26.9, 10.9LT (TEMP BARRIER FACE)
31. +66.3, 11.7LT
32. +89.6, 2.1RT
33. +55.6, 10.2LT
34. +98.1, 11.2LT
35. +87.4, 34.9LT
36. +86.9, 24.4LT
37. +86.4, 13.9LT
38. +55.3, 11.9LT
39. +33.9, 0.4RT (TEMP BARRIER FACE)
40. +55.6, 1.0RT
41. +66.6, 1.5RT
42. +38.0, 14.0LT (NB EXIT @)
43. +38.0, 3.0LT (NB EXIT @)
44. +22.2, 15.0LT (NB EXIT @) (TEMP BARRIER FACE)
45. +10.2, 3.0LT (NB EXIT @)
46. +99.7, 9.0RT (NB EXIT @)
47. +99.6, 8.0RT (NB EXIT @) (TEMP BARRIER FACE)
48. +32.0, 18.3RT (NB EXIT @) (TEMP BARRIER FACE)
49. +97.5, 17.8RT (NB EXIT @)
50. +81.1, 38.5RT (TEMP BARRIER END)
51. +99.8, 8.6RT
52. +06.8, 21.5LT
53. +07.7, 32.0LT
54. +37.7, 10.5LT
55. +11.5, 12.6LT
56. NOT USED
57. NOT USED
58. +91.2, 17.5LT
59. +91.2, 28.5LT
60. +91.2, 39.5LT
61. +93.2, 50.0LT
62. +91.2, 6.5LT
63. +86.1, 78.0LT (TEMP BARRIER END)
64. +36.1, 80.0LT (TEMP BARRIER FACE)
65. +36.7, 12.2LT
66. +26.7, 14.0LT (NB EXIT @)
67. +19.9, 10.0RT (NB EXIT @)

LEGEND:

- CONSTRUCTION ZONE
- TEMPORARY PAVEMENT
- TRAFFIC MOVEMENT
- TEMPORARY SIGN (SEE M.O.T. SIGNING LEGEND)
- TYPE II BARRICADES OR DRUMS W/ MONO-DIRECTIONAL STEADY BURNING LIGHT
- TYPE III BARRICADE W/2 FLASHING BIDIRECTIONAL LIGHTS
- TEMPORARY CONCRETE BARRIER
- ARROW BOARD
- M.O.T. APPURTENANCES REMAINING FROM PREVIOUS STAGES

50 0 50 100

SCALE: 1" = 50'-0"

TYLIN INTERNATIONAL

REVISIONS NAME	DATE

ILLINOIS DEPARTMENT OF TRANSPORTATION

ILLINOIS RTE 60 OVER I-94

MAINTENANCE OF TRAFFIC PLAN
IL RTE 60 STA. 446+50.00 TO 475+00.00
STAGE 3 - SHEET 2 OF 5

SCALE: 1"=50'-0" DRAWN BY: MPG, CBS

DATE: MAY 8, 2007 CHECKED BY: JDF

D:\60245811\60X\road\60mt3_sht02.dgn 05/02/2007 10:29:18 AM