F.A.P RTE.	SECTION	COUNTY	TOTAL SHEETS	SHEET NO.
335	119R-2	LAKE	439	439G
STA. 432+83.12	TO STA. 470+56.84			
FED. ROAD DIST. NO.	ILLINOIS	FED. AID PROJECT 60B01		

PLAN

	BY	DATE
NOTE BOOK	SURVEYED	
NO.	PLOTTED	
	ALIGNMENT CHECKED	
	RT. OF WAY CHECKED	
	CADD FILE NAME	

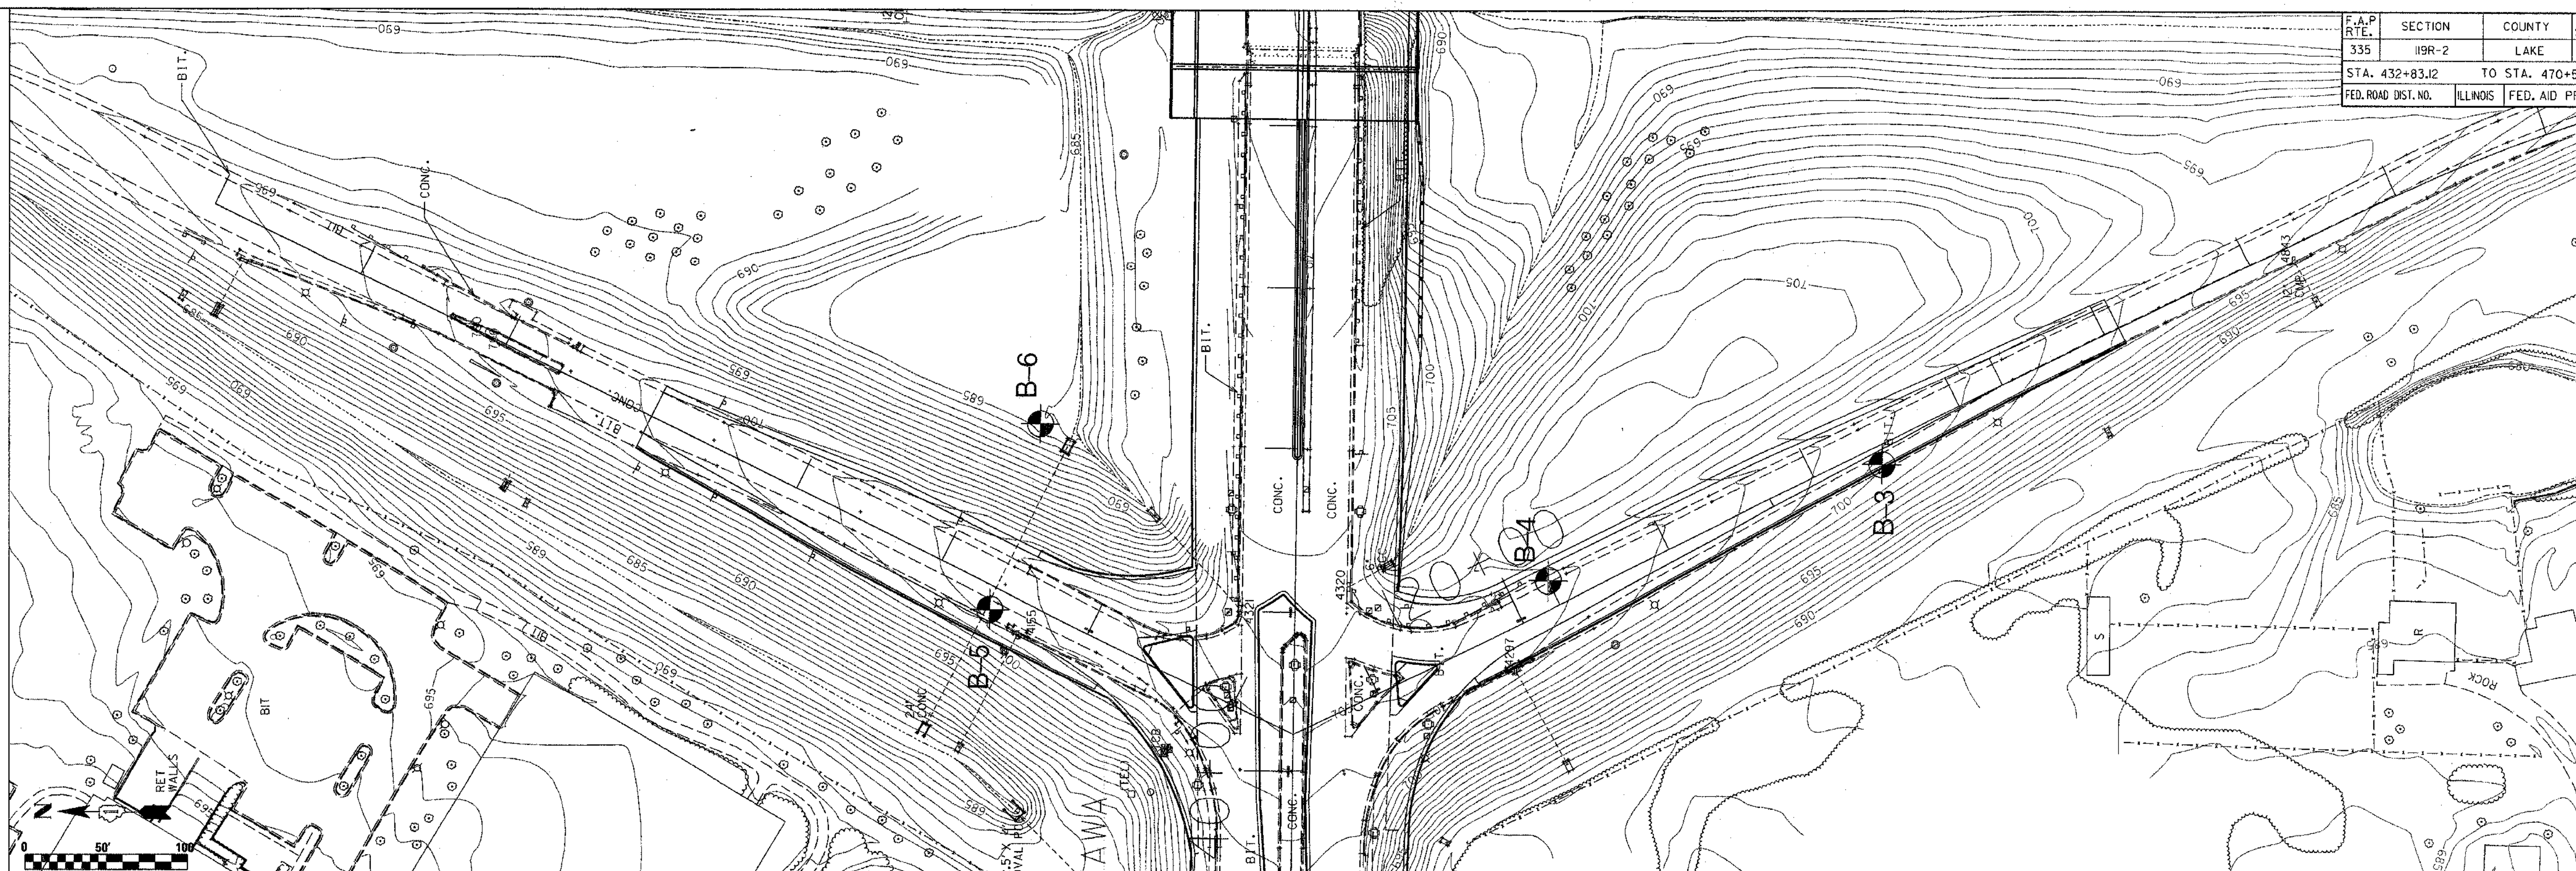

PROFILE

	BY	DATE
NOTE BOOK	SURVEYED	
NO.	PLOTTED	
	GRADES CHECKED	
	B.M. NOTED	
	STRUCTURE NOTAT'NS CH'KD	

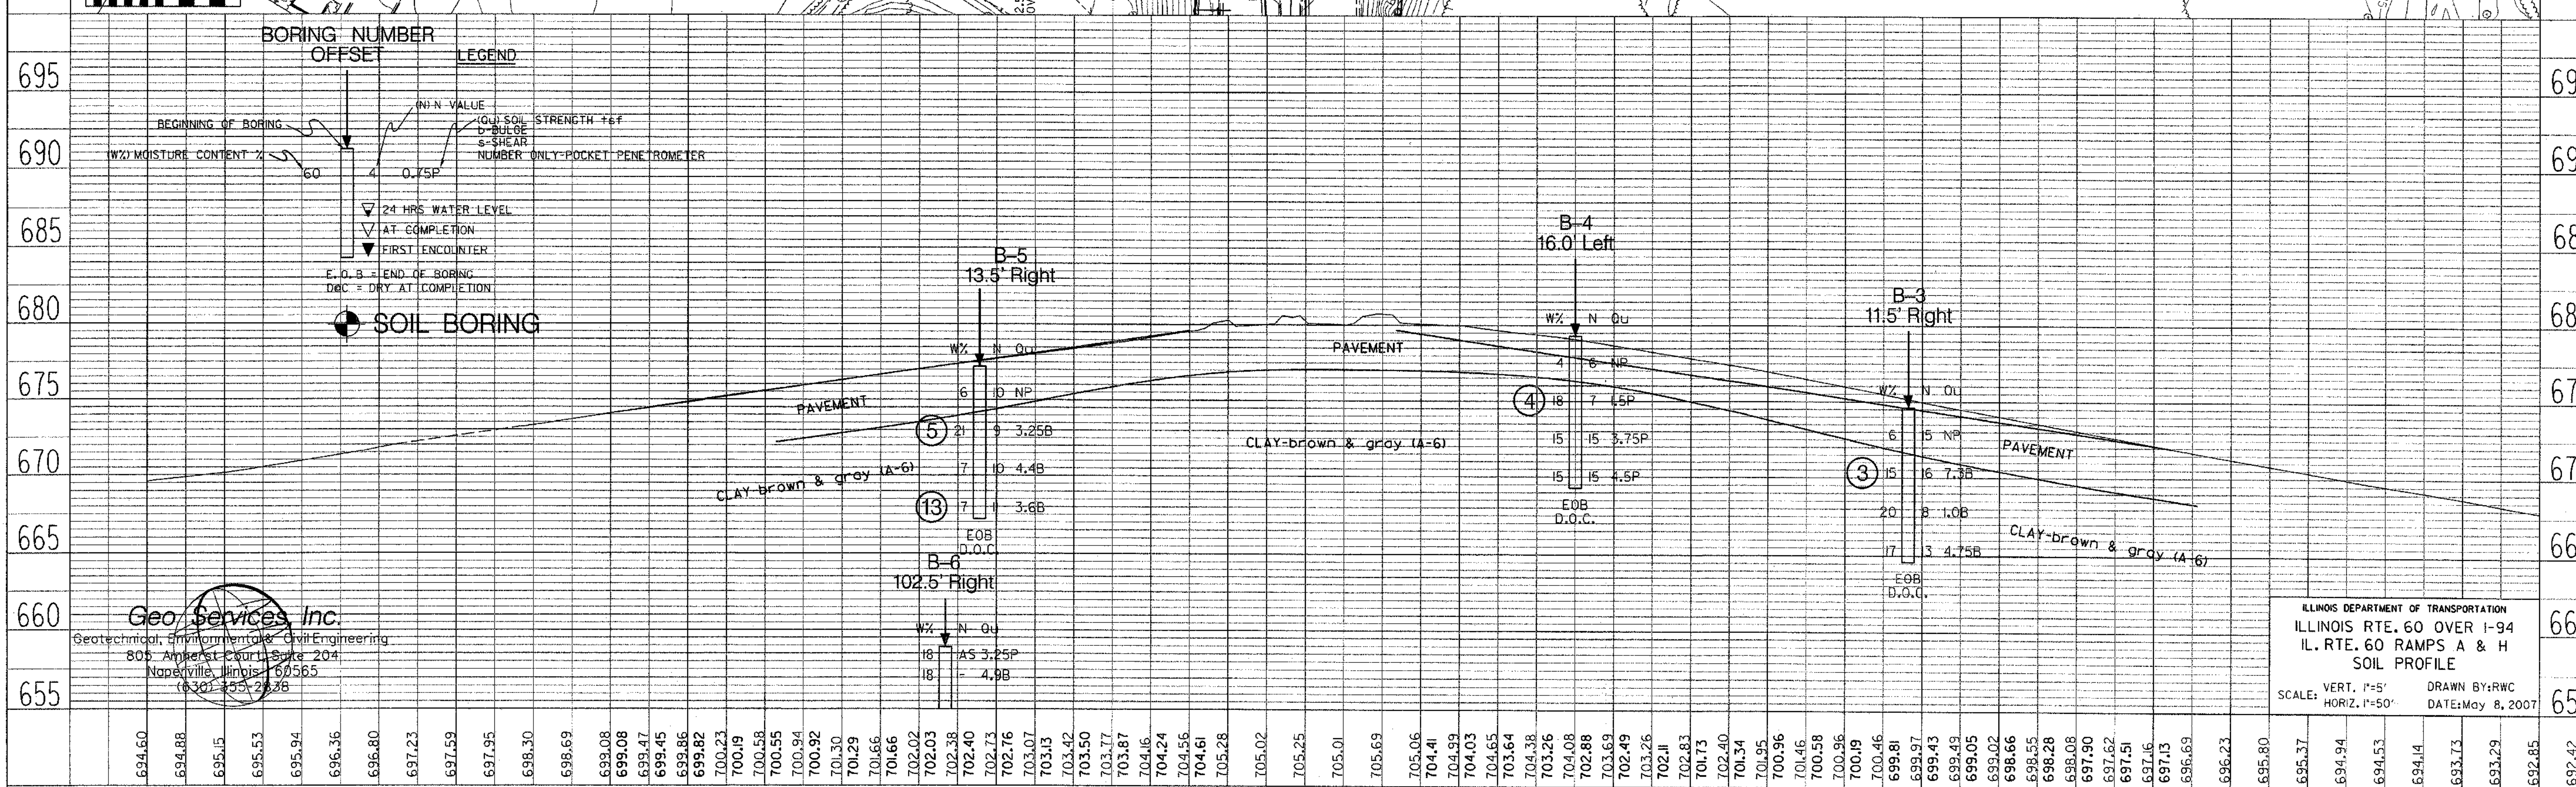

ILLINOIS DEPARTMENT OF TRANSPORTATION
ILLINOIS RTE. 60 OVER I-94
IL. RTE. 60 RAMPS A & H
SOIL PROFILE

SCALE: VERT. 1"=5' HORIZ. 1"=50'
DRAWN BY: RWC
DATE: May 8, 2007