LEGEND: CURB & GUTTER REMOVAL | PAVEMENT REMOVAL | MEDIAN REMOVAL | ADJ. STRUCTURE ADJUSTMENT | H.M.A. SURFACE REMOVAL

CONTRACT NO. 60B82

F.A.U. RTE.	SECTION	COUNTY	TOTAL SHEETS	SHEET NO.
1320	581EXT-BR	COOK	46	12
STA.		TO STA.		
FED. ROAD DIST. NO. _	ILLINOIS	FED. AID PROJECT		

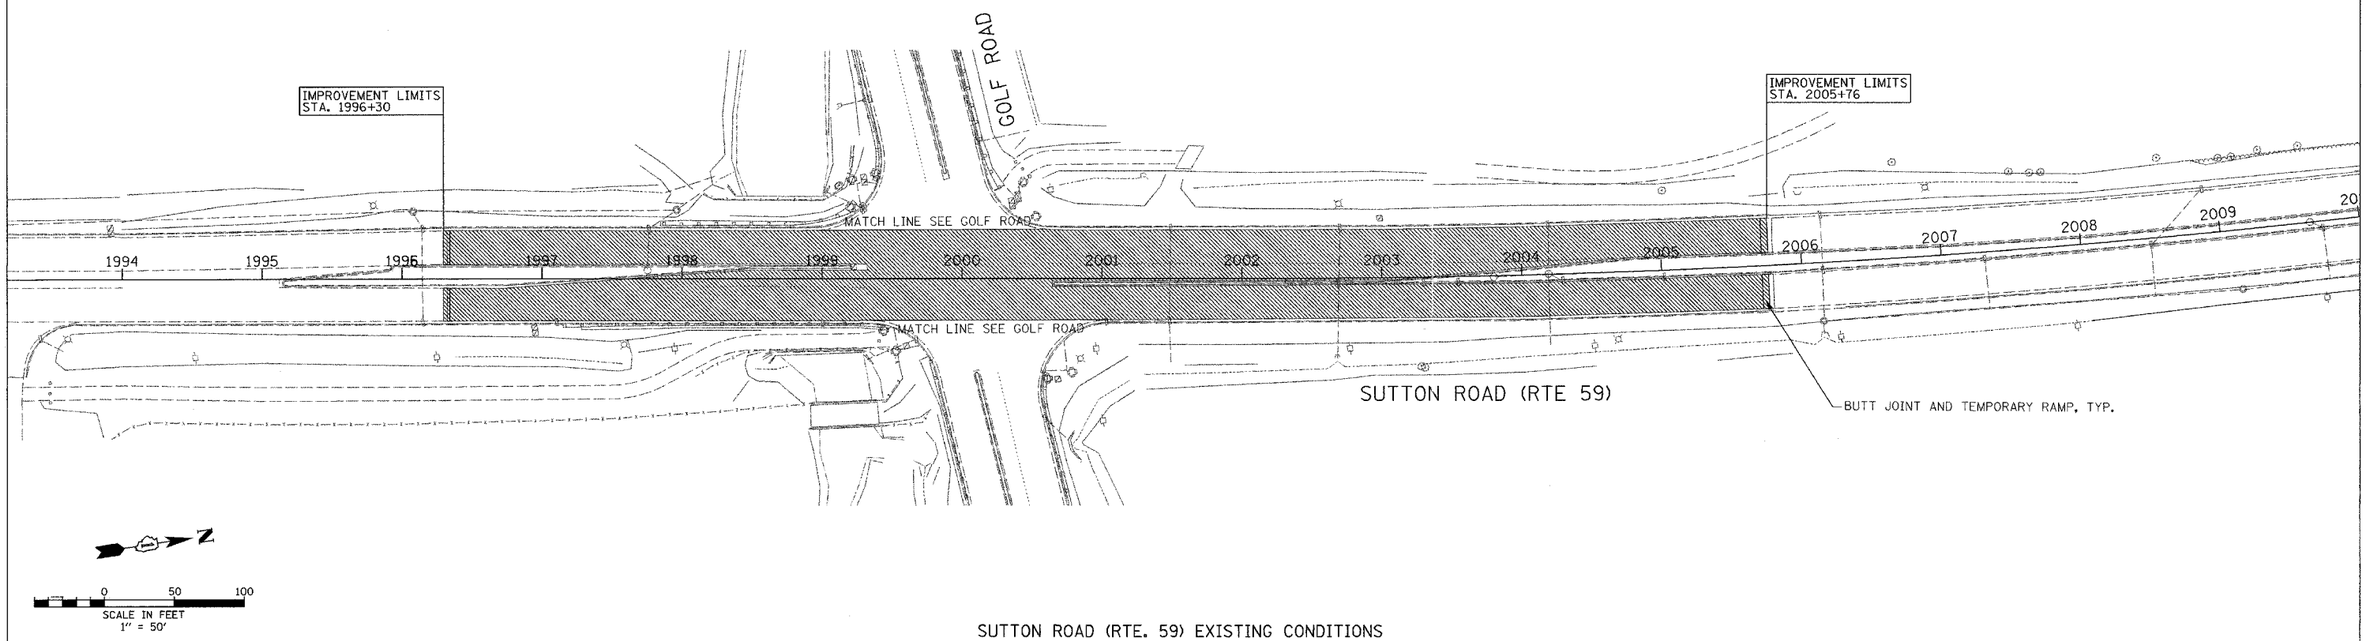

SUTTON ROAD (RTE. 59) EXISTING CONDITIONS

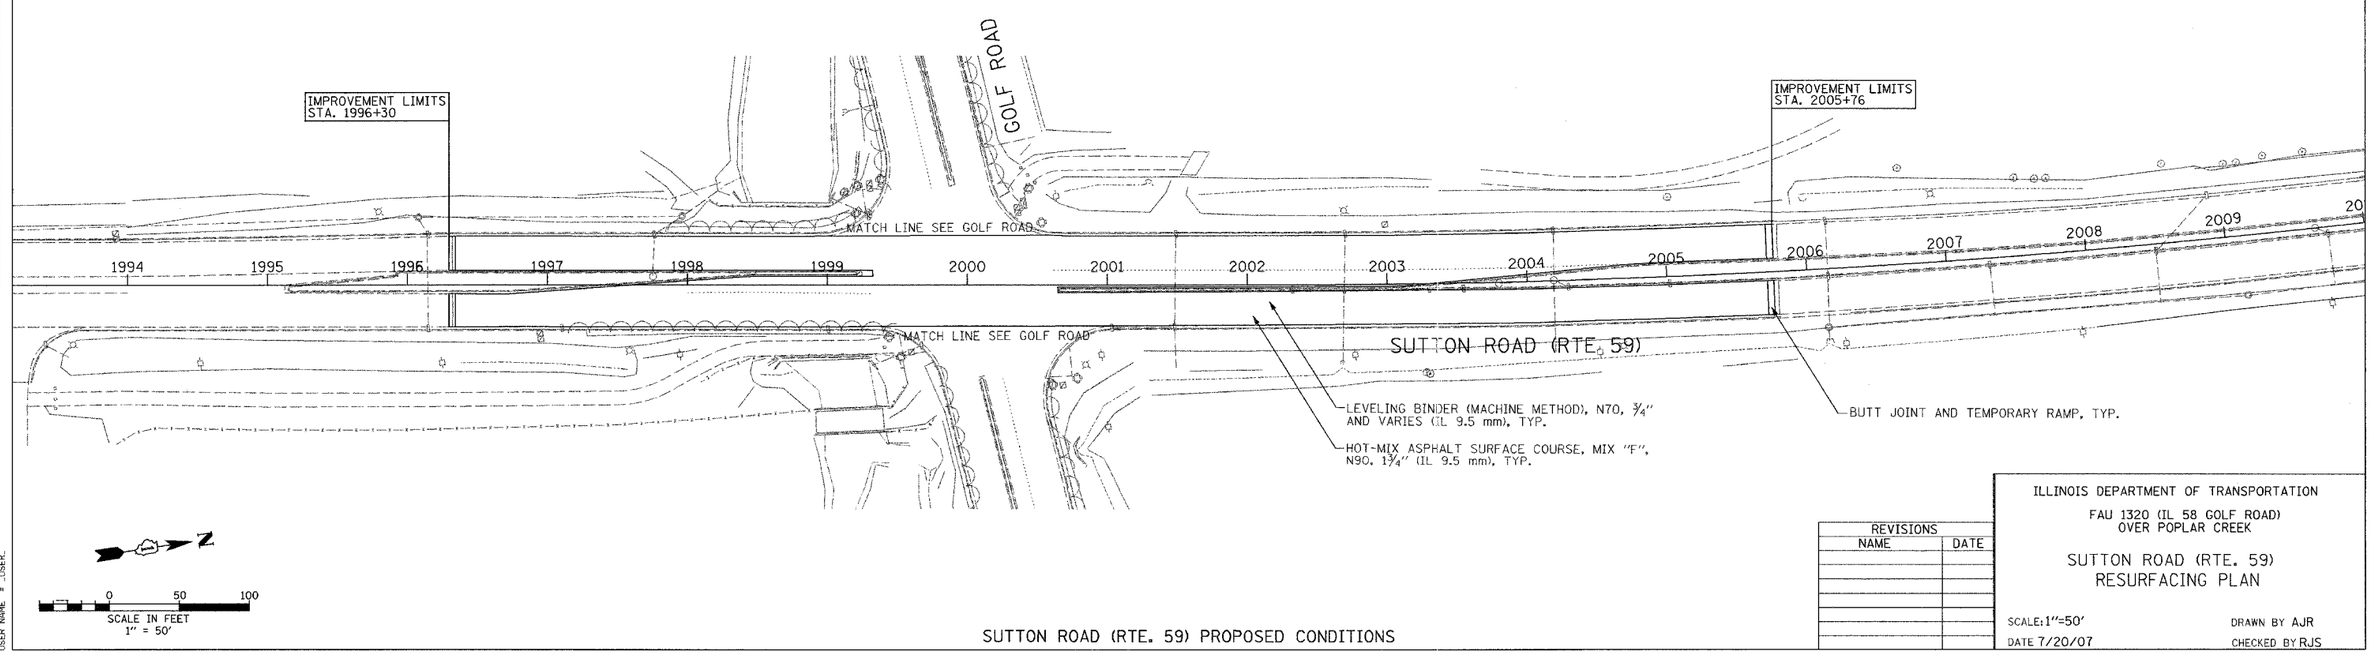

SUTTON ROAD (RTE. 59) PROPOSED CONDITIONS

REVISIONS	
NAME	DATE

ILLINOIS DEPARTMENT OF TRANSPORTATION

FAU 1320 (IL 58 GOLF ROAD)
OVER POPLAR CREEK

SUTTON ROAD (RTE. 59)
RESURFACING PLAN

SCALE: 1"=50' DRAWN BY AJR

DATE 7/20/07 CHECKED BY RJS

H:\Jobs2006\20063028-10\CAD\Site\dgn\00\Plan_Prof_Bridge_Suttonv8.dgn
7/18/2007 3:41:23 PM

PLAN: SURVEYED / PLOTTED / ALIGNMENT CHECKED / RT. OF WAY CHECKED / CADD FILE NAME / NOTE BOOK NO. / BY / DATE

PROFILE: SURVEYED / PLOTTED / GRADES CHECKED / S.M. NOTED / STRUCTURE NOTATIONS CHKD / NOTE BOOK NO. / BY / DATE

PLOT DATE = 7/18/2007
FILE NAME = H:\Jobs2006\20063028-10\CAD\Site\dgn\00\Plan_Prof_Bridge_Su...\v8.dgn
PLOT SCALE = 49.9999 ' / IN.
USER NAME = _USER_