CONTRACT NO. 62873

F.A.P. RTE.	SECTION	COUNTY	TOTAL SHEETS	SHEET NO.
533	2004-117 RS	MCHENRY	26	5
STA. 0+00		TO STA. 13+61		
FED. ROAD DIST. NO. 1	ILLINOIS	HIGHWAY PROJECT		

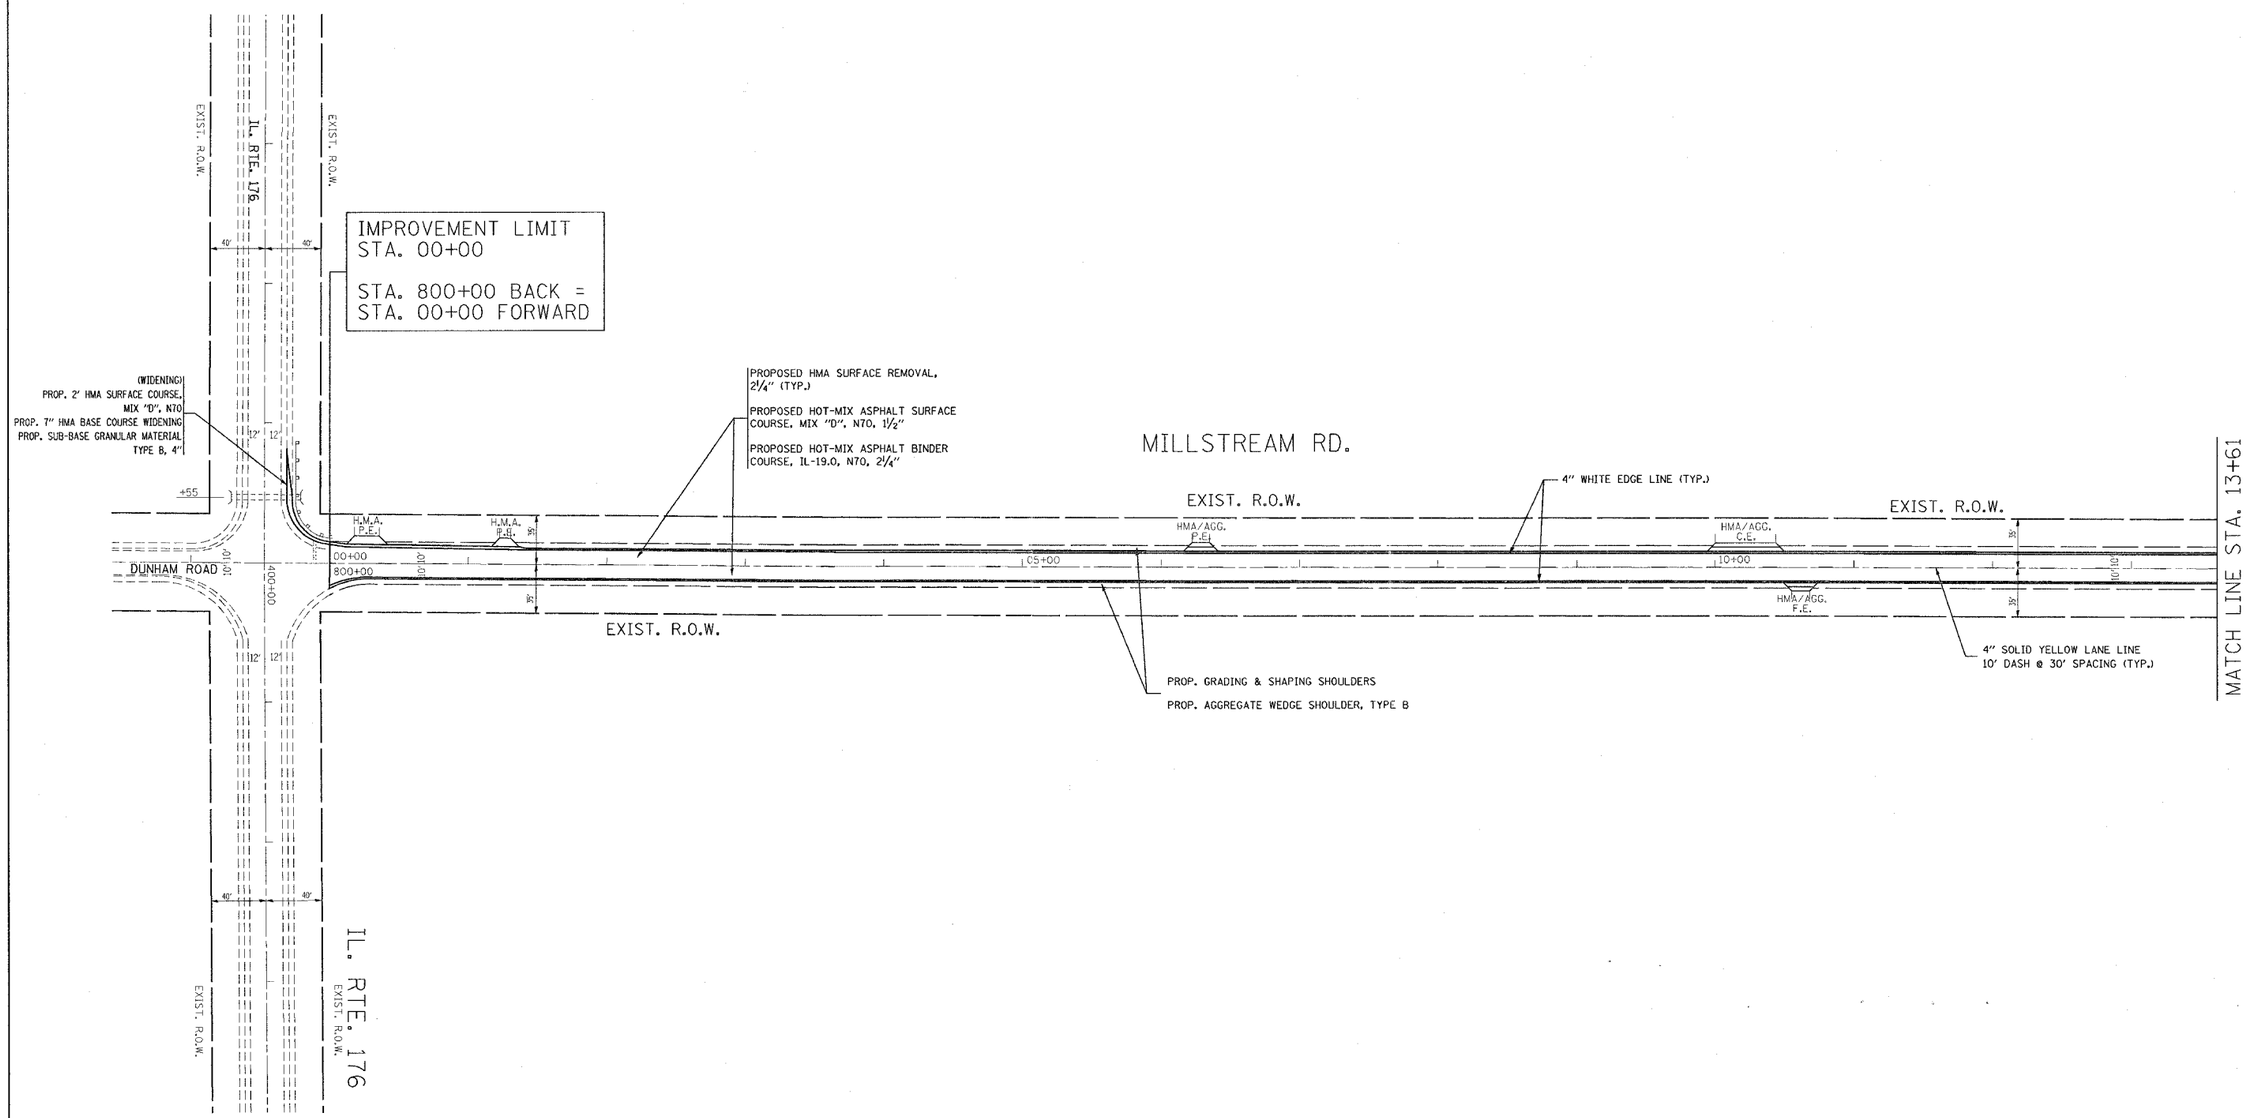

NOTE
ALL HMA AND HMA/AGG. DRIVEWAYS SHALL BE CONSTRUCTED PER DRIVEWAY APRON DETAIL (SEE SHEET 13A).

REVISIONS	
NAME	DATE

ILLINOIS DEPARTMENT OF TRANSPORTATION

MILLSTREAM RD
DETOUR FOR BRIDGE OVER
THE SOUTH BRANCH KISHWAUKEE RIVER ON IL-176

ROADWAY AND PAVEMENT MARKING PLAN

SCALE: VERT. HORIZ. 1" = 50'
DATE 8/23/2007
DRAWN BY
CHECKED BY

8/23/2007
c:\projects\d14710\d14880\aam32
smithki

⚠ Rev. Sheet 9-4-07