CONTRACT NO. 62873

F.A.P. RTE.	SECTION	COUNTY	TOTAL SHEETS	SHEET NO.
533	2004-117 RS	MCHENRY	26	5
STA. 0+00		TO STA. 13+61		
FED. ROAD DIST. NO. 1	ILLINOIS	HIGHWAY PROJECT		

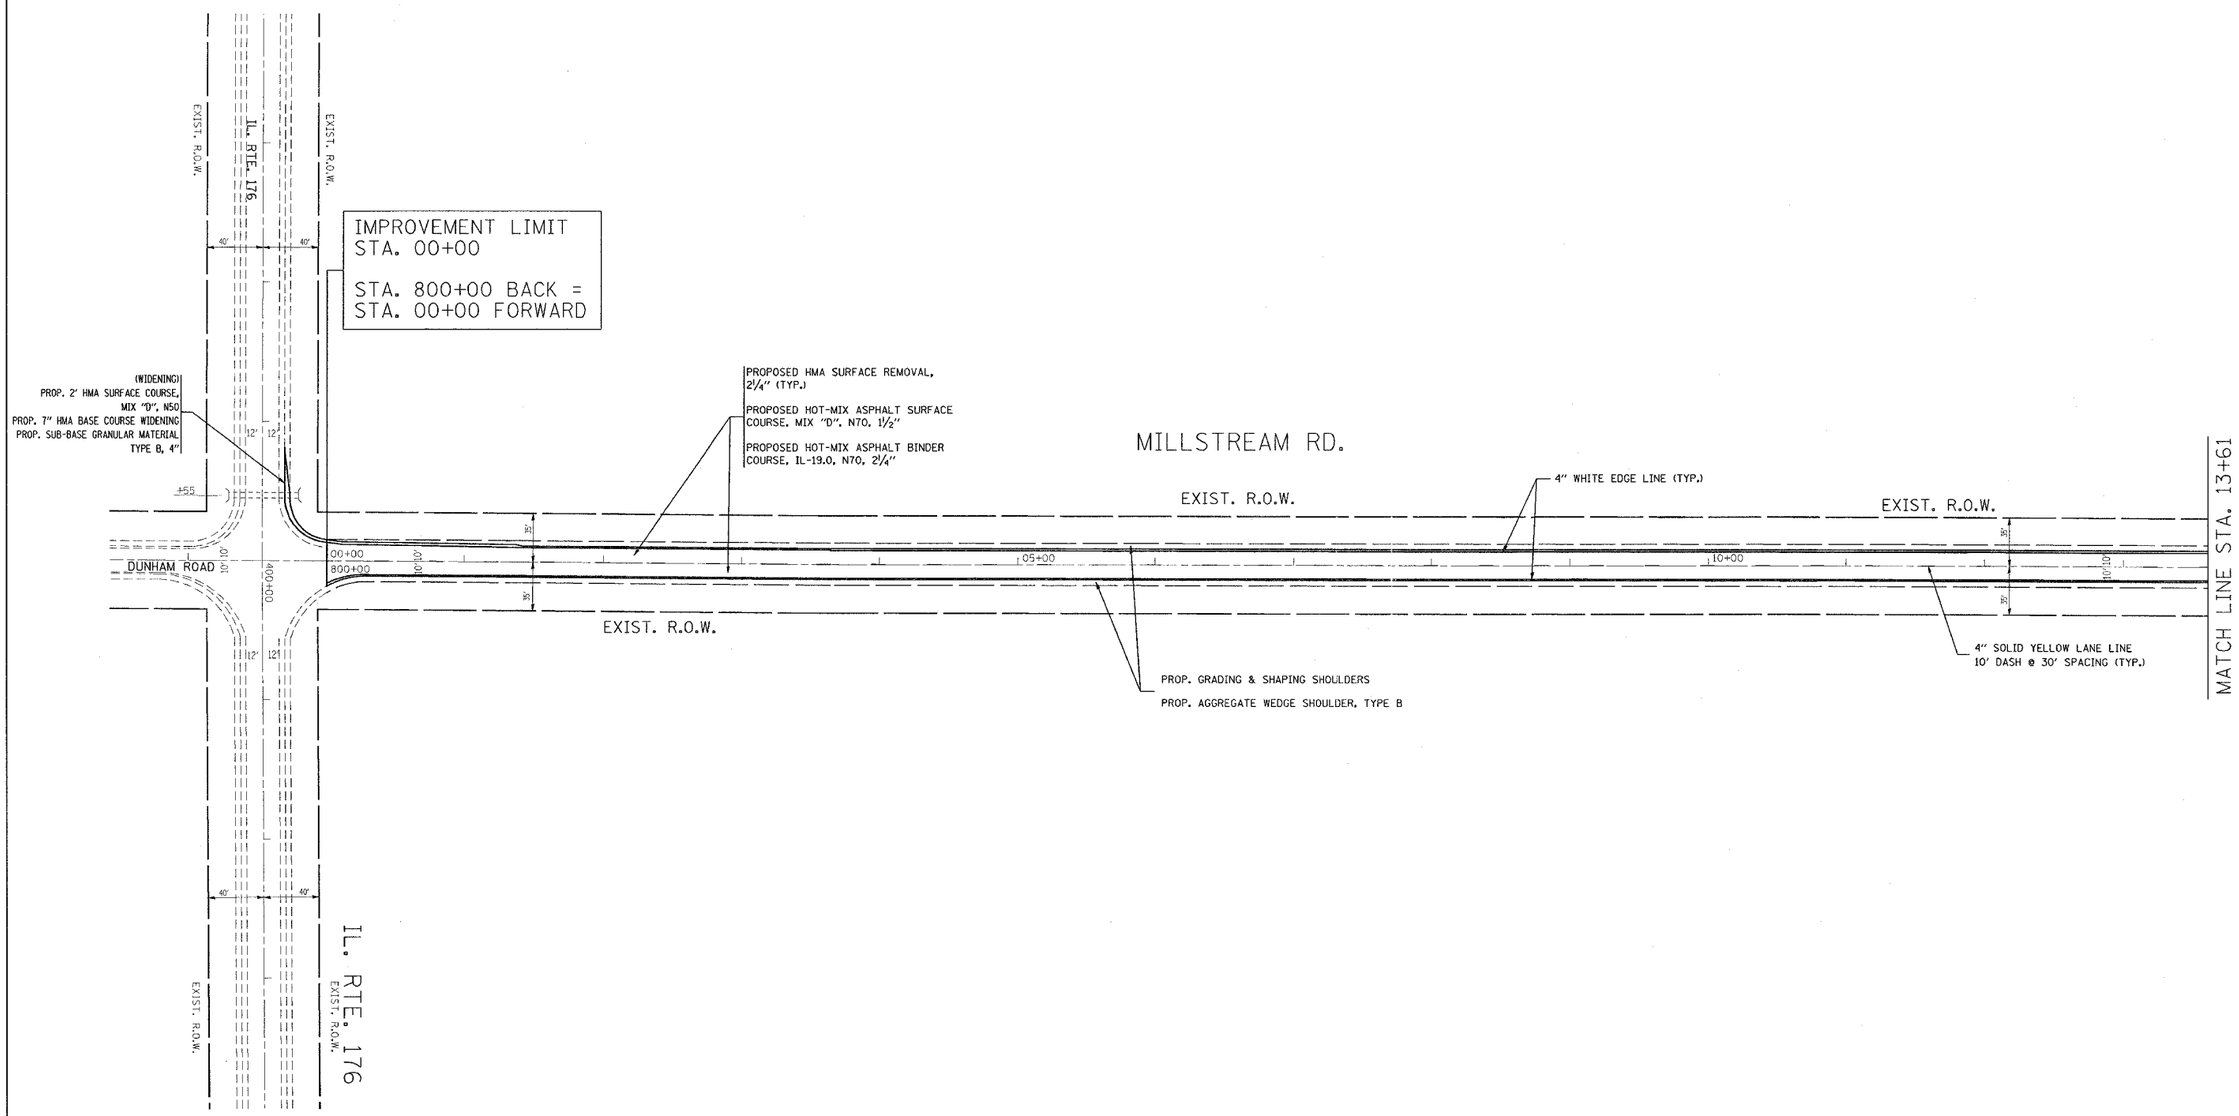

REVISIONS	
NAME	DATE

ILLINOIS DEPARTMENT OF TRANSPORTATION

MILLSTREAM RD
DETOUR FOR BRIDGE OVER
THE SOUTH BRANCH KISHWAUKEE RIVER ON IL-176

ROADWAY AND PAVEMENT MARKING PLAN

SCALE: VERT. / HORIZ. 1" = 50'

DATE 7/19/2007

DRAWN BY

CHECKED BY

7/19/2007
c:\projects\d1471010\d148801aam32
SMITHKL