CONTRACT NO. 62873

F.A.P. RTE.	SECTION	COUNTY	TOTAL SHEETS	SHEET NO.
533	2004-117 RS	MCHENRY	26	10
STA. 213+23		TO STA. 258+50		
FED. ROAD DIST. NO. 1	ILLINOIS	HIGHWAY PROJECT		

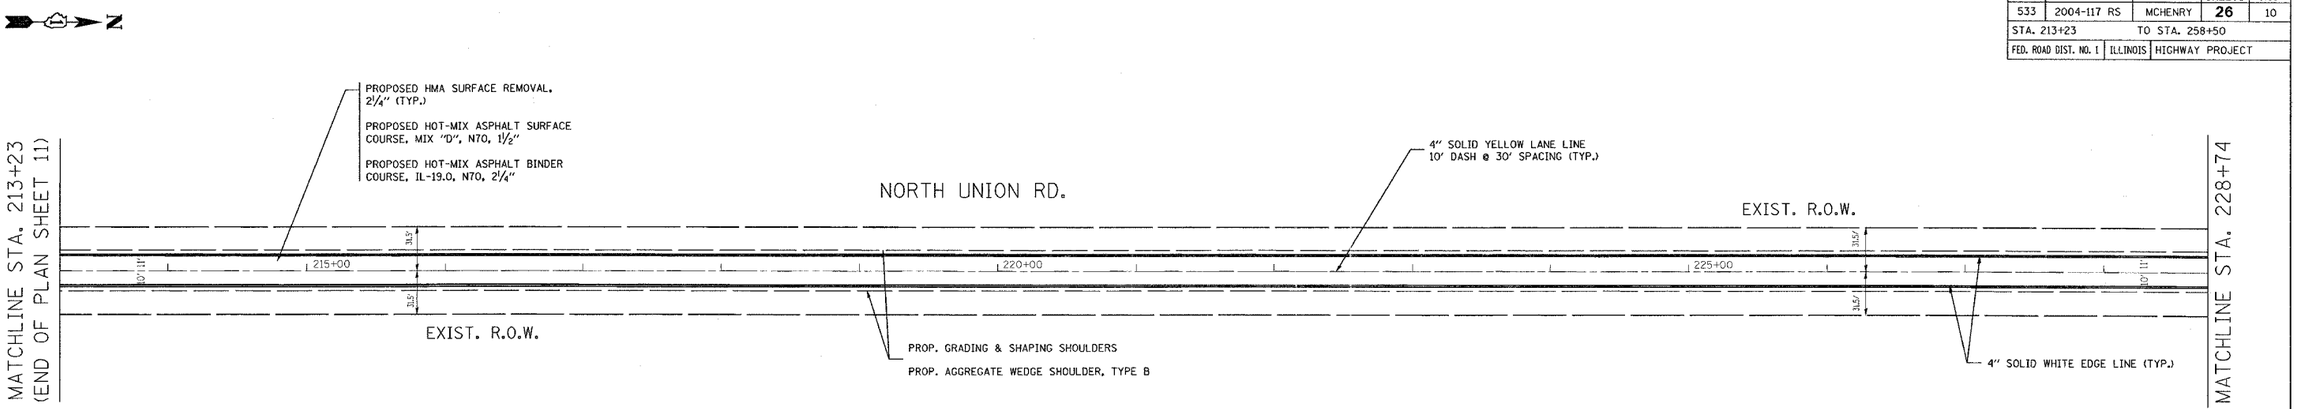

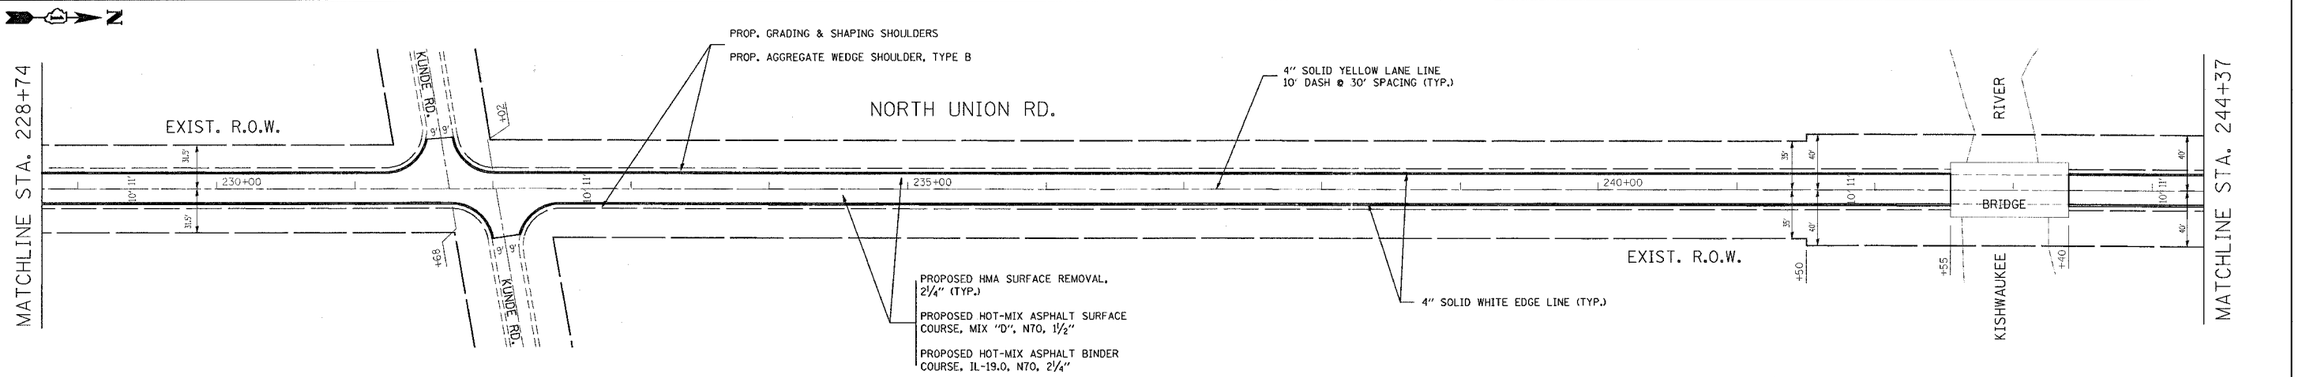

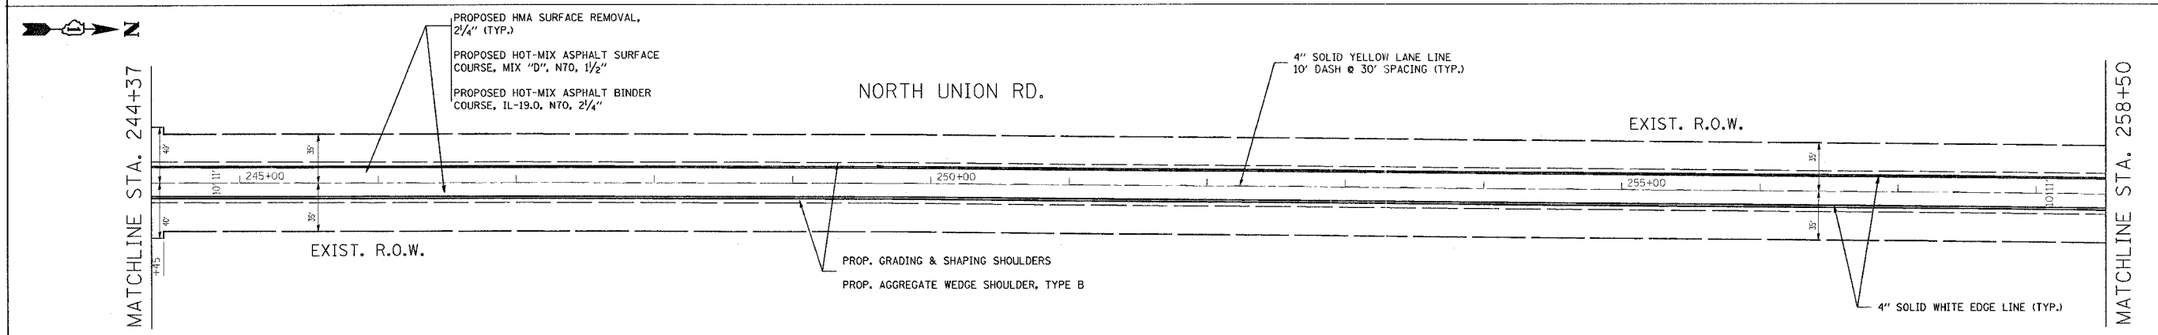

REVISIONS NAME	DATE

ILLINOIS DEPARTMENT OF TRANSPORTATION

NORTH UNION RD
DETOUR FOR BRIDGE OVER
THE SOUTH BRANCH KISHWAUKEE RIVER ON IL-176

ROADWAY AND PAVEMENT MARKING PLAN

SCALE: VERT. 1" = 50'
HORIZ.

DRAWN BY

DATE 7/19/2007

CHECKED BY

7/19/2007
c:\projects\d1471\0\d1488\01aa.m32
SMITHKL

projects\d1471\0\d1488\01aa.m32 7/19/2007 7:40:12 AM smithkl