CONTRACT NO. 68367

F.A.I. RTE.	SECTION	COUNTY	TOTAL SHEETS	SHEET NO.
FAI 74	72(7,8,9,9-1)LS	PEORIA	19	1

INDEX OF SHEETS:

SHEET NO.	DESCRIPTION
1.	COVER SHEET AND INDEX OF SHEETS
2.	GENERAL NOTES, STANDARDS AND COMMITMENTS
3 - 6.	SUMMARY OF QUANTITIES
7.	SCHEDULE OF LANDSCAPE ITEMS
8.	TEMPORARY EROSION CONTROL NOTES AND SCHEDULES
9.	SCHEDULE OF QUANTITES
10.	CALENDAR OF CONSTRUCTION
11.	OVERALL SCHEMATIC PLAN
12.	LANDSCAPE LOCATION PLAN 1
13.	LANDSCAPE LOCATION PLAN 2
14.	LANDSCAPE - LAYOUT 1
15.	LANDSCAPE - LAYOUT 2
16.	LANDSCAPE - LAYOUT 3
17.	LANDSCAPE - LAYOUT 4
18.	LANDSCAPE - LAYOUT 5
19.	LANDSCAPE - LAYOUT 6

LIST OF STANDARDS

SEE SHEET NO. 2

STATE OF ILLINOIS
DEPARTMENT OF TRANSPORTATION
DIVISION OF HIGHWAYS

PLANS FOR PROPOSED FEDERAL AID INTERSTATE

F.A.I. ROUTE 74 (I-74)
SECTION 72 (7,8,9,9-1)LS

PROJECT
LANDSCAPING ALONG I-74 FROM ELLIS STREET TO ILLINOIS RIVER IN PEORIA (WB I-74 ONLY)
PEORIA COUNTY
C-94-001-04

RANGE 8 EAST - 4TH P.M.

PROJECT START
WESTBOUND STA. 148+450

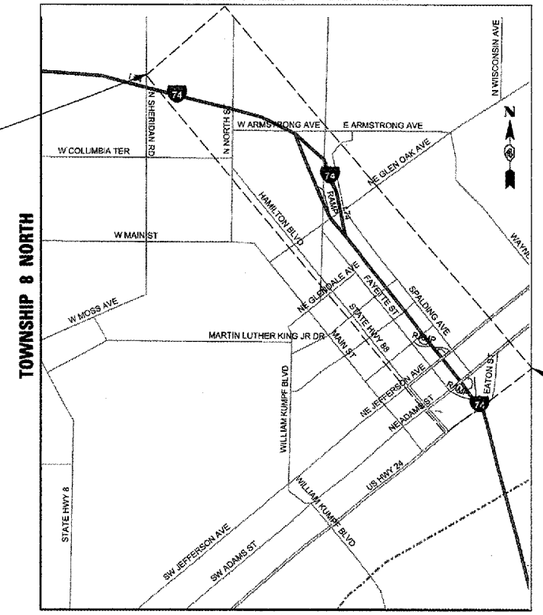

PROJECT END
WESTBOUND STA. 150+400

LOCATION MAP
MAP SCALE : N.T.S.

GROSS LENGTH PROJECT=1,950 m=1.95 km
NET LENGTH PROJECT=1,835 m=1.84 km

D-94-001-04

LOCATION OF SECTION INDICATED THUS:-

DESCRIPTION OF WORK

THIS PROJECT INCLUDES INSTALLATION OF LANDSCAPING MATERIALS AND ALL OTHER COLLATERAL WORK.

STATE OF ILLINOIS
DEPARTMENT OF TRANSPORTATION
DIVISION OF HIGHWAYS

SUBMITTED July 30, 2007
DISTRICT ENGINEER

August 17, 2007
Eric E. Harms
Interim ENGINEER OF DESIGN AND ENVIRONMENT

August 17, 2007
Milton R. Sees, P.E.
DIRECTOR, DIVISION OF HIGHWAYS

PRINTED BY THE AUTHORITY OF THE STATE OF ILLINOIS

METRIC RATIOS

1 m 0 2 m — 1 : 50
0 5 m 10 m — 1 : 100
10 m 0 20 m — 1 : 250
5 m 0 20 m — 1 : 500
0 50 m 100 m — 1 : 1000

FULL SIZE PLANS HAVE BEEN PREPARED USING STANDARD ENGINEERING SCALES. REDUCED SIZED PLANS WILL NOT CONFORM TO STANDARD SCALES. IN MAKING MEASUREMENTS ON REDUCED PLANS, THE ABOVE SCALES MAY BE USED.

J.U.L.I.E.
JOINT UTILITY LOCATION INFORMATION FOR EXCAVATION
1-800-892-0123

CONTRACT NO. 68367
CATALOG NO. 031087-54D

FINAL PLANS

CONSULTANT LIAISON ENGINEER: CHRISTOPHER MAUSHARD 309-671-3464 PROJECT ENGINEER: RICHARD DOTSON 309-671-3455